




CONCRETE QUALITY				
ELEMENT	SLUMP	AGGREGATE (MAX. SIZE)	CEMENT TYPE	AD MIXTURE
PIT	80	20	GP	NIL

- NOTE :**
- WHERE GULLY PIT IS LOCATED ON KERB RETURNS OR BULB OF CUL-DE-SACS PROVIDE CURVED PRECAST CONCRETE LINTELS.
 - SAG PITS SHALL HAVE LINTEL PLACED CENTRALLY ABOUT THE GRATE.
 - ALL REINFORCING TO HAVE 30 MIN. CLAR CONCRETE COVER.
 - FOR PITS DEEPER THAN 1000mm CLIMB RAILS SHALL BE PROVIDED.

SEALED JUNCTION PIT - SJP

SINGLE GRATED GULLY PIT - SGGP

KERB INLET PIT - KIP

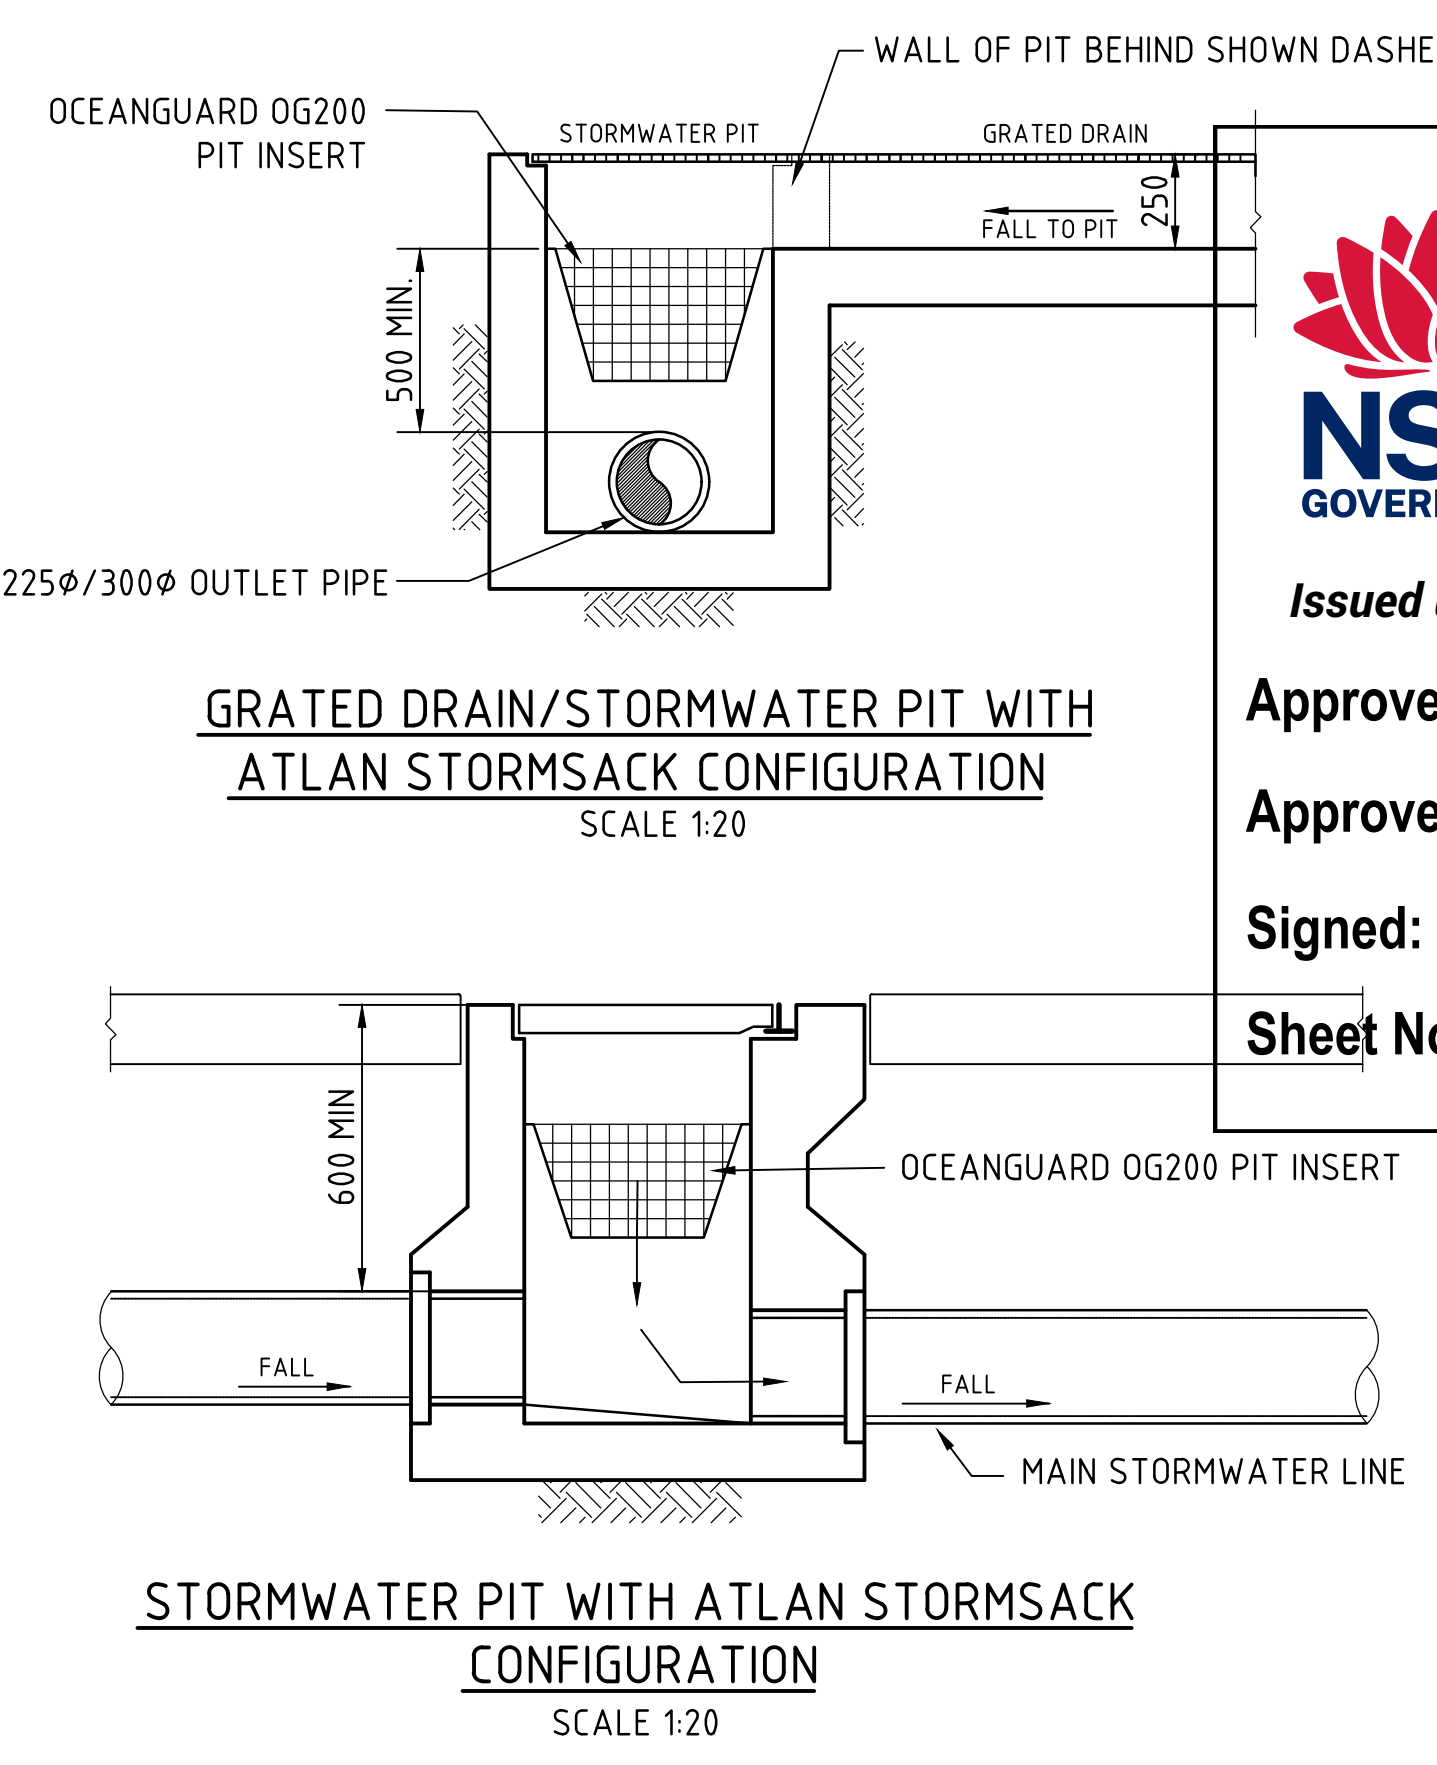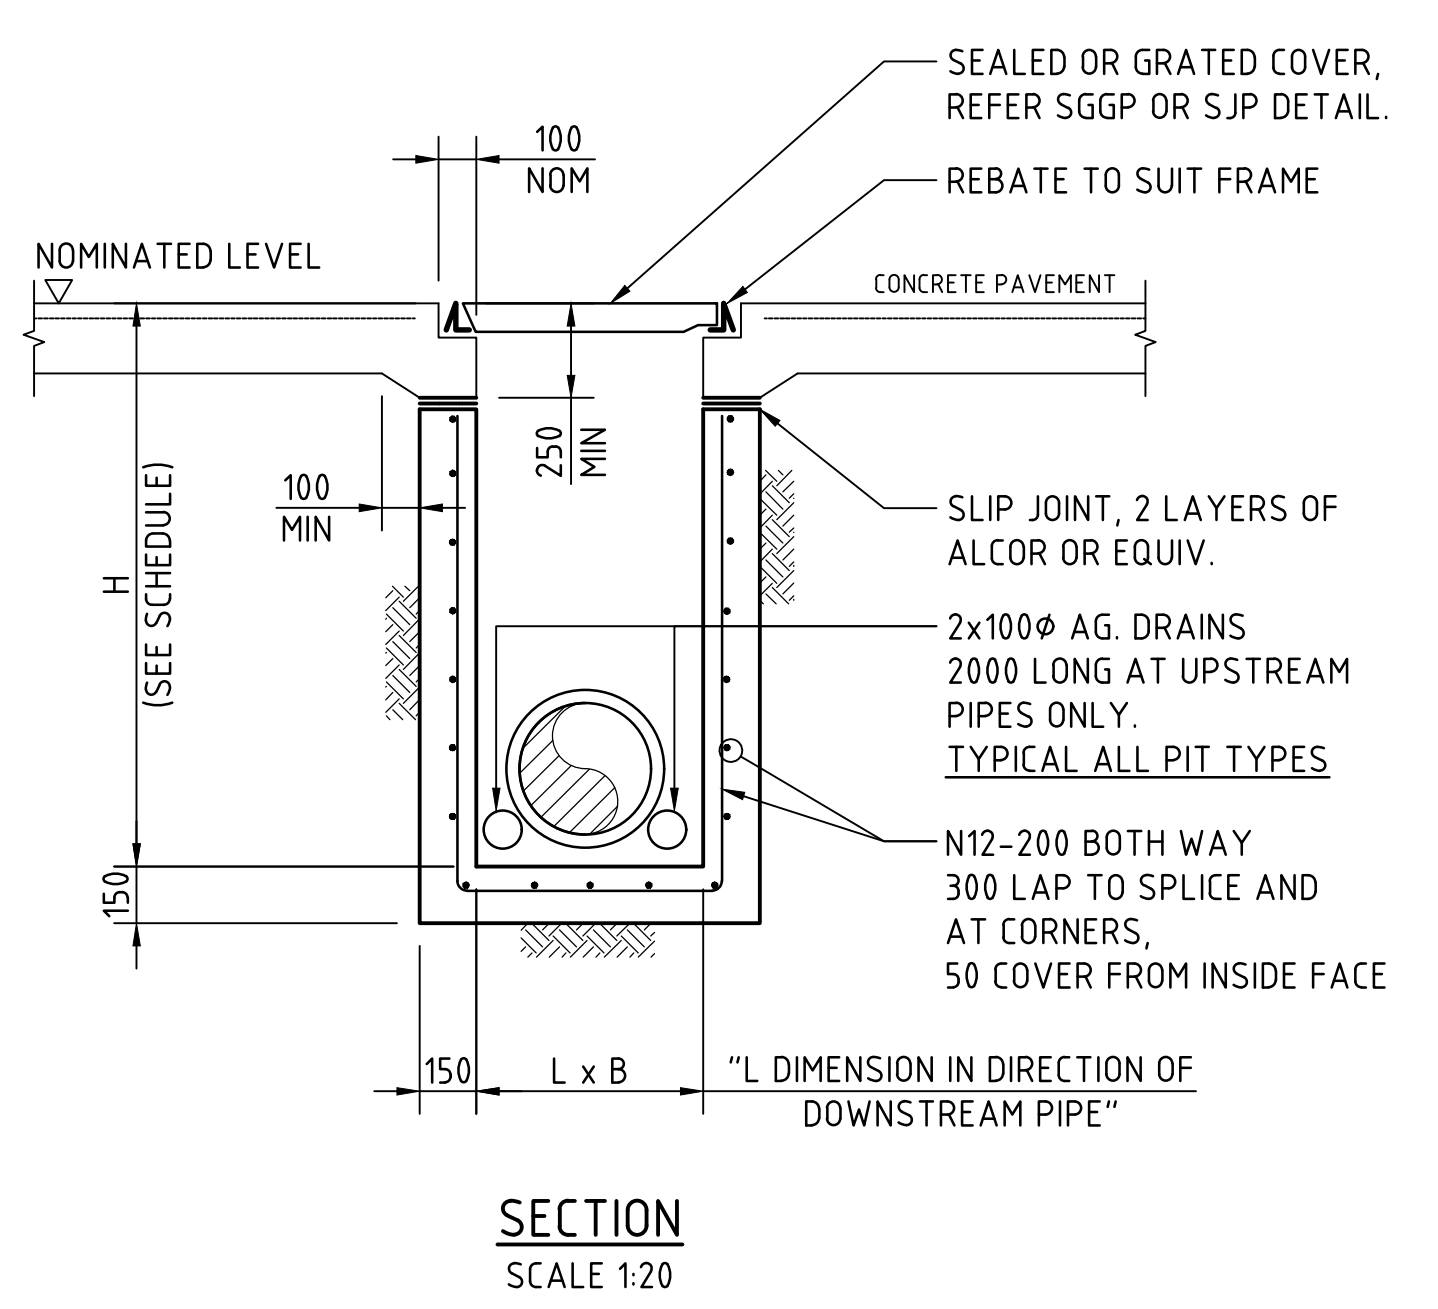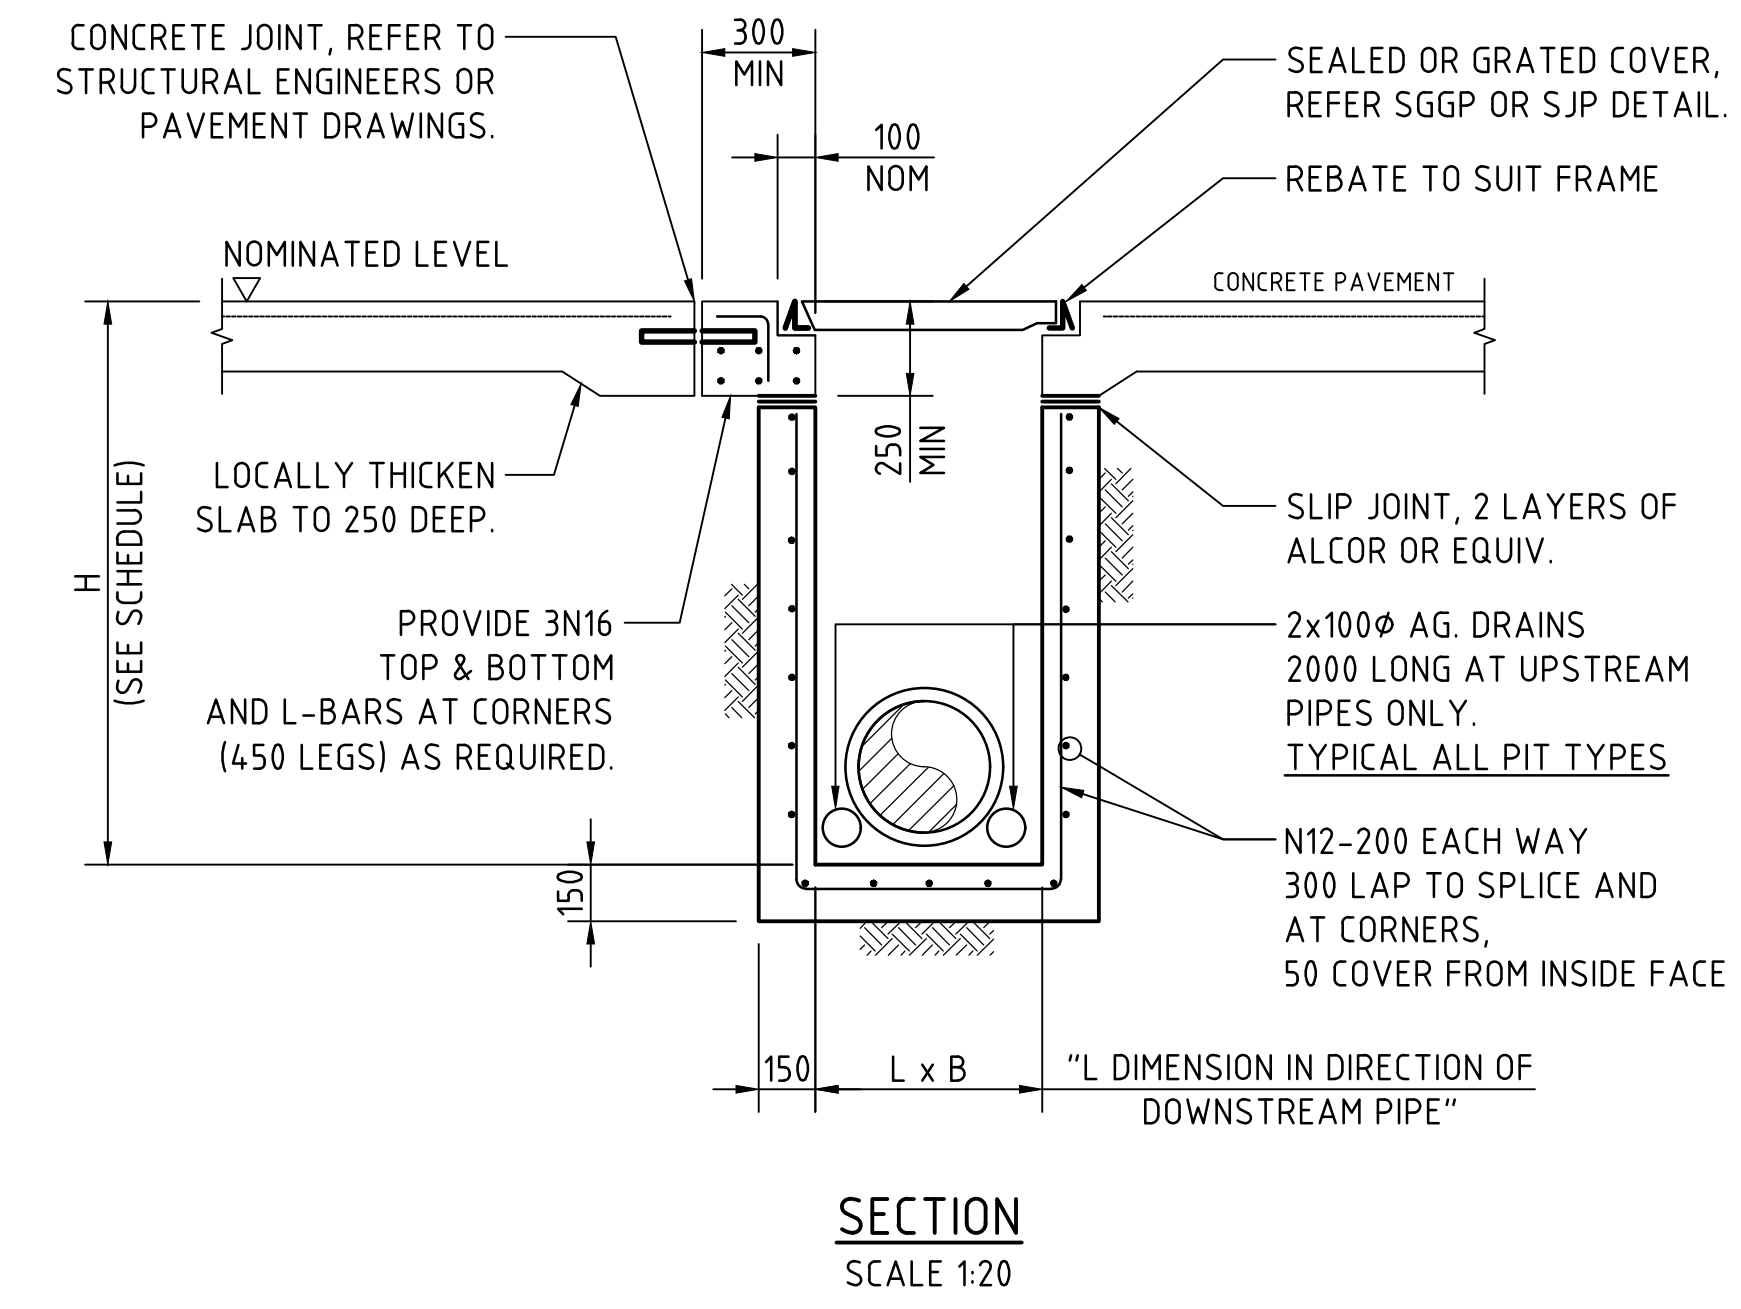



**Department of Planning,
Housing and Infrastructure**

Issued under the Environmental Planning and Assessment Act 1979

Approved Application No: SSD-58978472

Approved on: 19 August 2026


Signed: JF


Sheet No: 15 of 28

SJP/CIS & SGGP/CIS (CAST IN SLAB) PIT DETAIL
GRATE/COVER SUPPORT
CAST-INTO PAVEMENT SLAB
(ADOPT IN CONCRETE PAVEMENT FOR SGGP's & SJP's,
WHERE PITS ARE LOCATED IN THE CORNER OF SLAB
PANELS OR ADJACENT TO SLAB PANEL JOINTS)


SJP/CIS & SGGP/CIS (CAST IN SLAB) PIT DETAIL
GRATE/COVER SUPPORT
CAST-INTO PAVEMENT SLAB
(ADOPT IN CONCRETE PAVEMENTS FOR SGGP's & SJP's, WHERE
JOINTS ARE NOT LOCATED WITHIN PROXIMITY OF THE GRATE)

FOR STATE SIGNIFICANT DEVELOPMENT APPLICATION

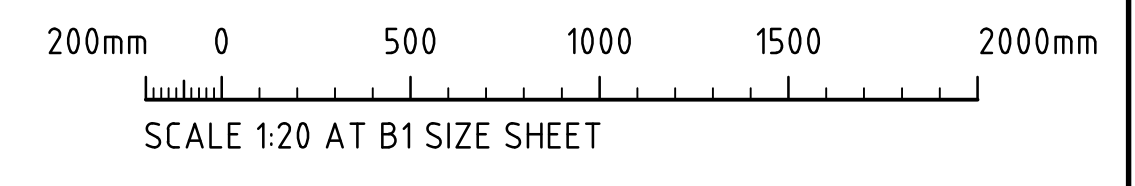

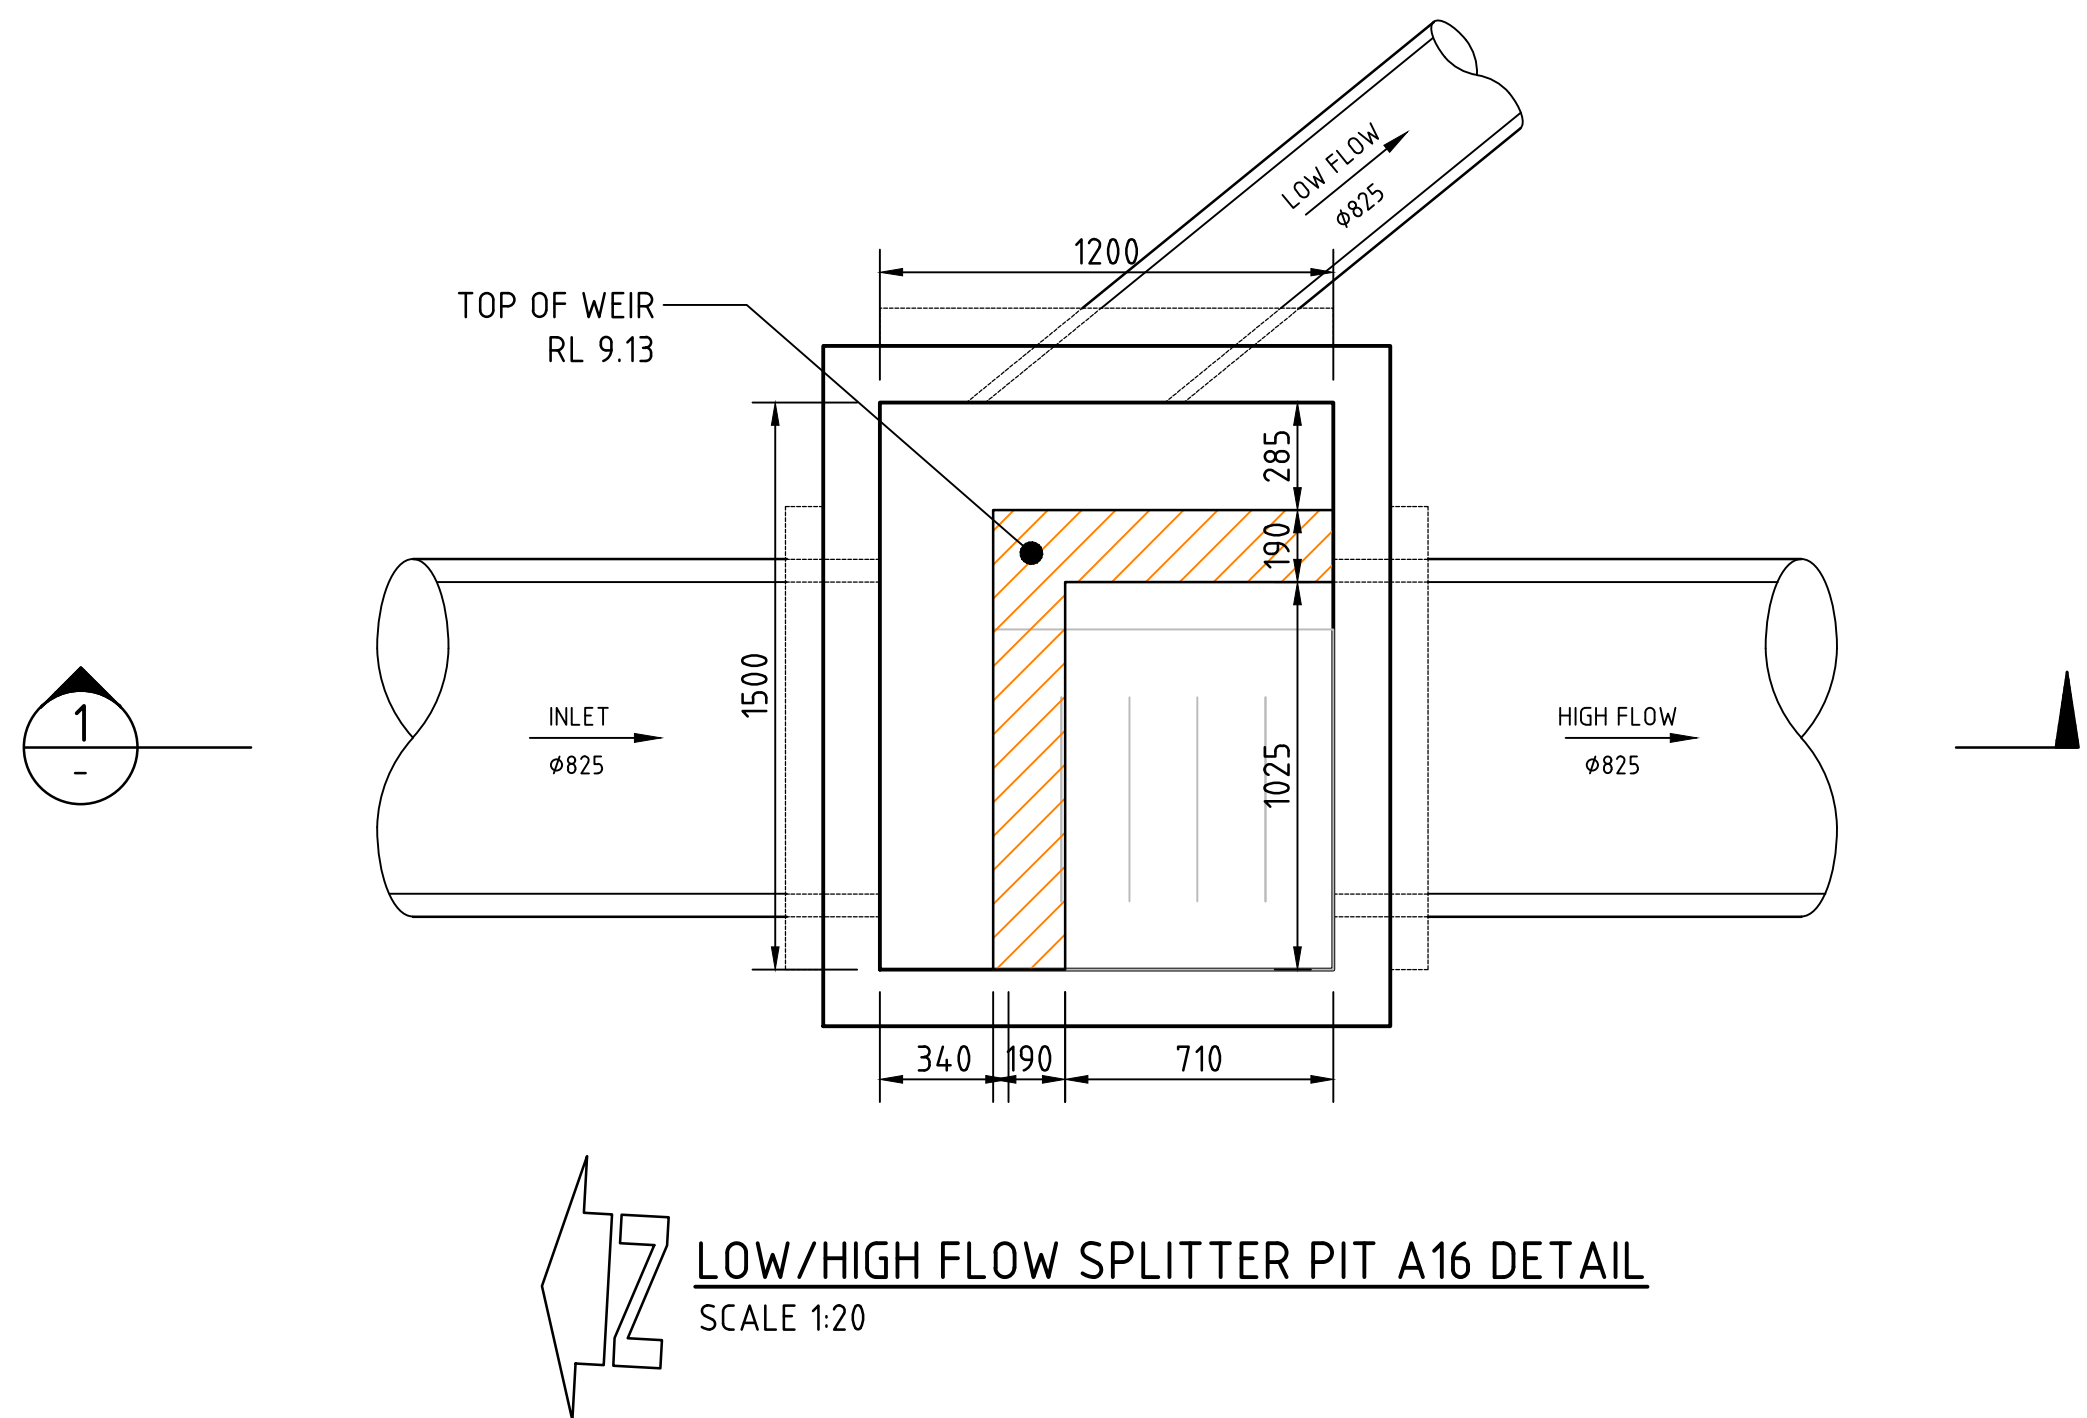

LOW/HIGH FLOW SPLITTER PIT A16 DETAIL
SCALE 1:20

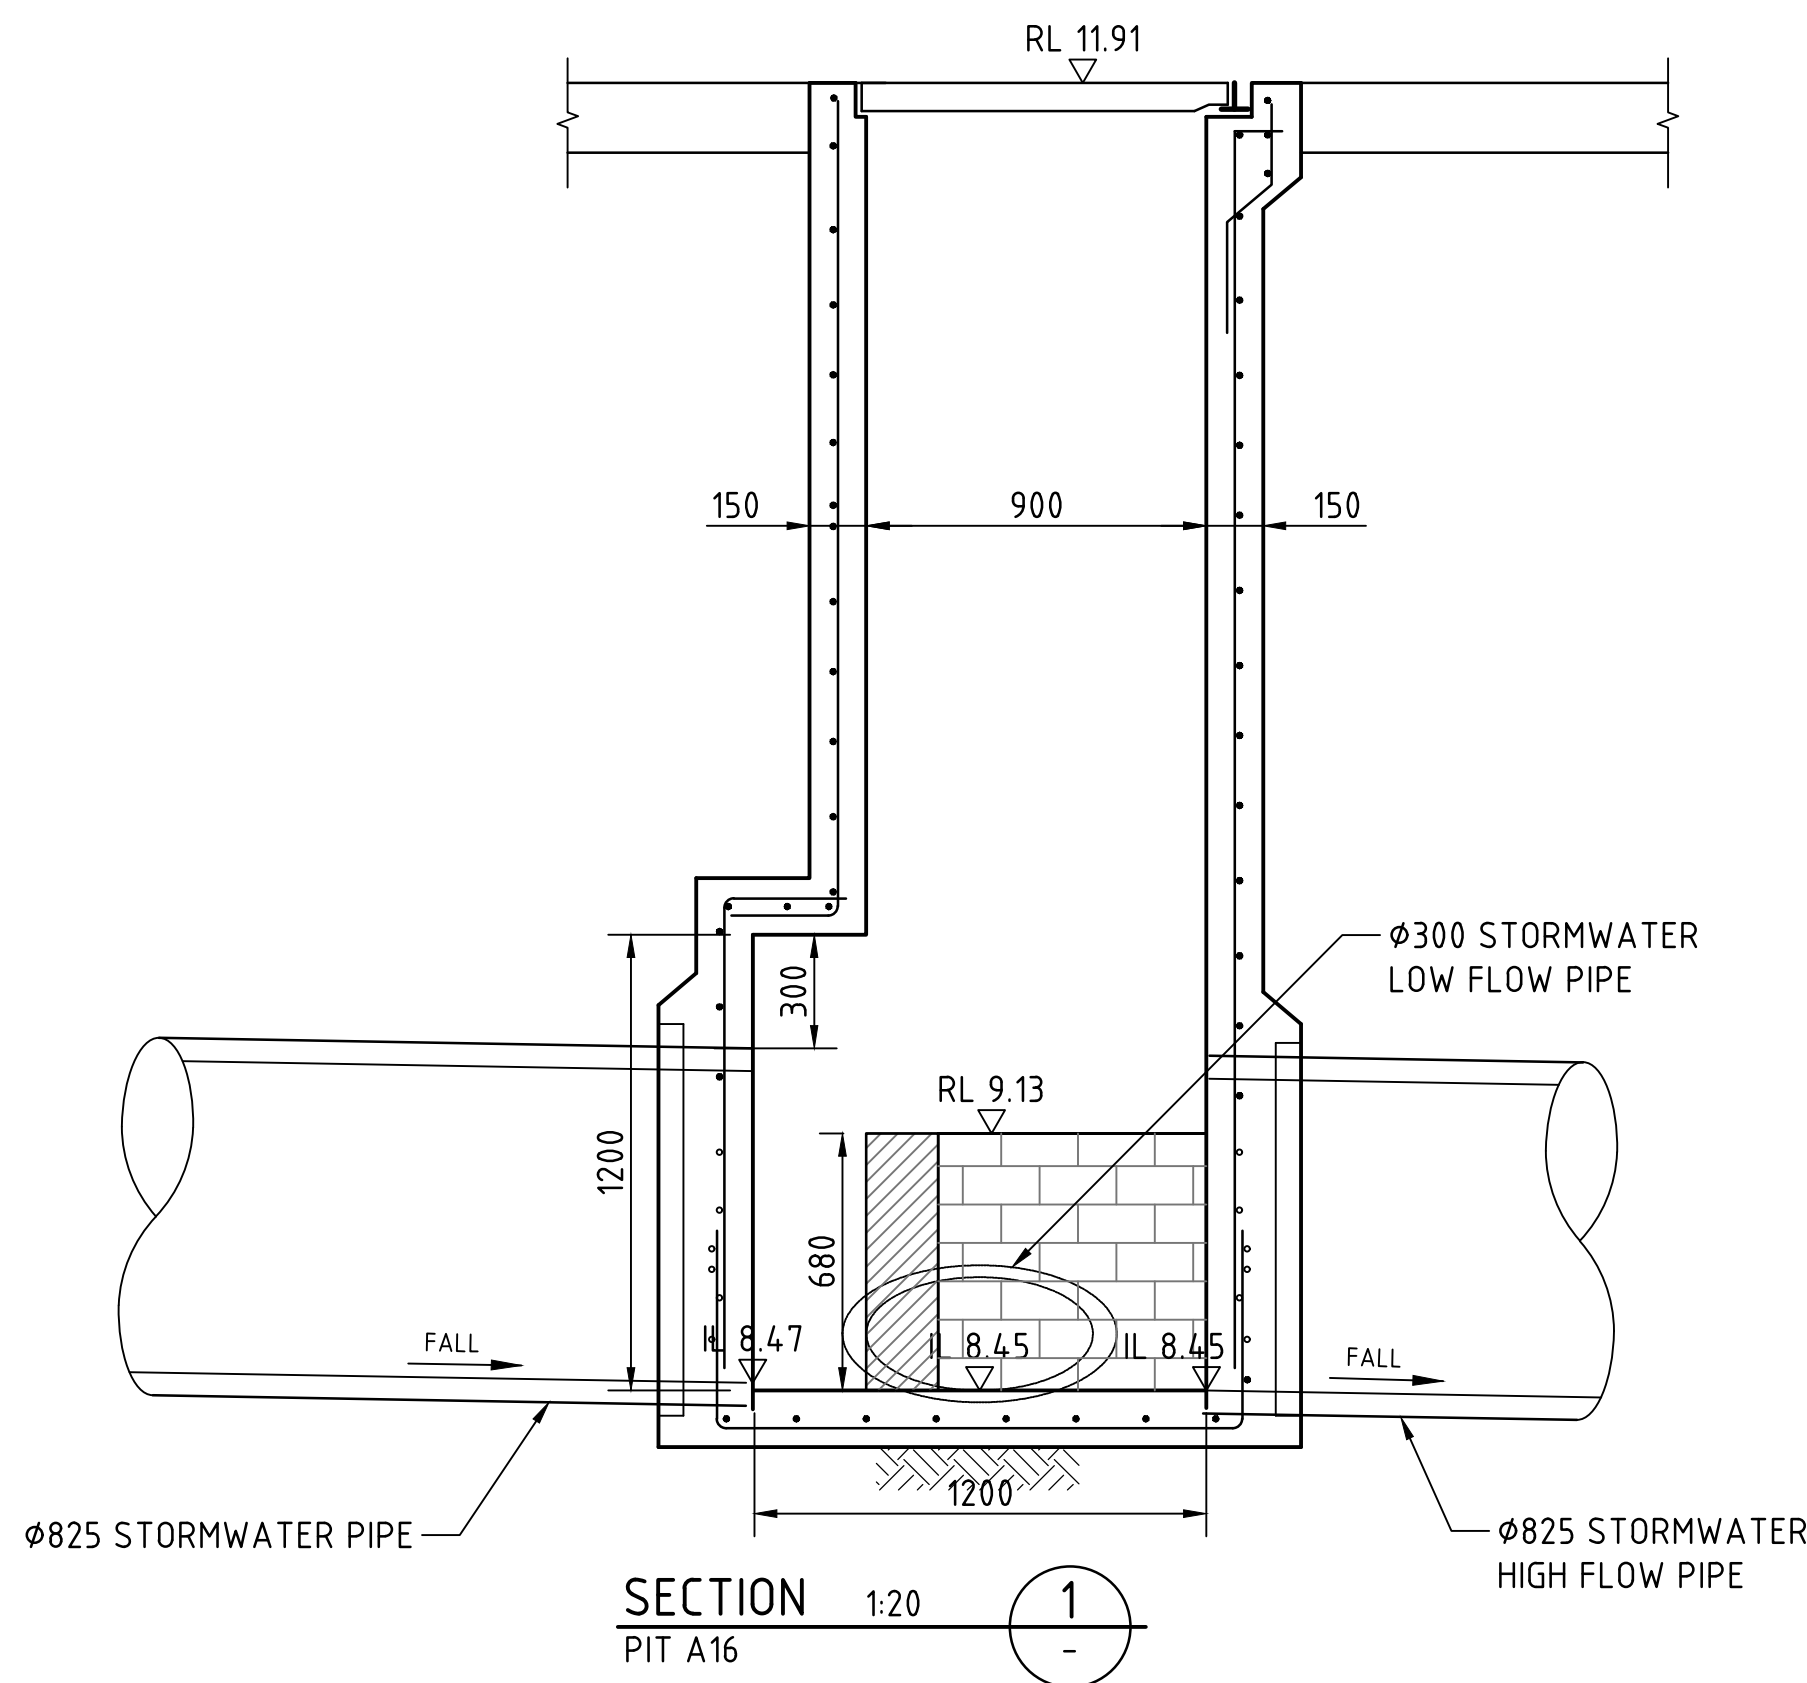


SECTION 1:20
PIT A16

PIT A15 DETAILS

LOW FLOW PIPE $\phi 300$
WEIR HEIGHT Hw = 680mm

NOTE:
REFER TO DRAWING C451 FOR
STRUCTURAL DETAILS

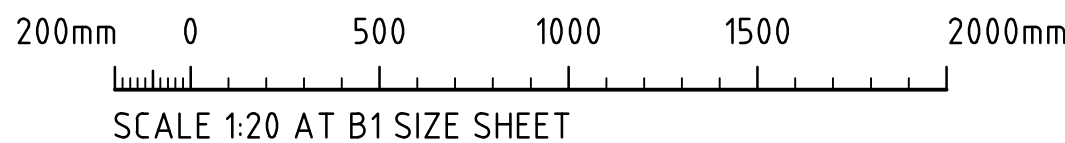

FOR STATE SIGNIFICANT DEVELOPMENT APPLICATION

ISSUED FOR STATE SIGNIFICANT DEVELOPMENT APPLICATION	14.10.25	A	
AMENDMENTS	DATE	ISSUE	AMENDMENTS




PROJECT						
MARVEL MOOREBANK						
20 KELSO CRESCENT, MOOREBANK						
NSW 2170						
DESIGNED	DRAWN	DATE	CHECKED	SIZE	SCALE	CAD REF:
HC	QP	DATE	XC	B1	AS SHOWN	C014972.02-SSDA57




Costin Roe Consulting Pty Ltd.
ABN 50 003 696 446
PO Box N419 Sydney NSW 1220
Level 4, 8 Windmill Street, Millers Point NSW 2000
p: +61 2 9251 7699 f: +61 2 9241 3731
e: mail@costinroe.com.au w: costinroe.com.au



DRAWING TITLE	STORMWATER DRAINAGE DETAILS
SHEET 3	
DRAWING No	C014972.02-SSDA452
ISSUE	A

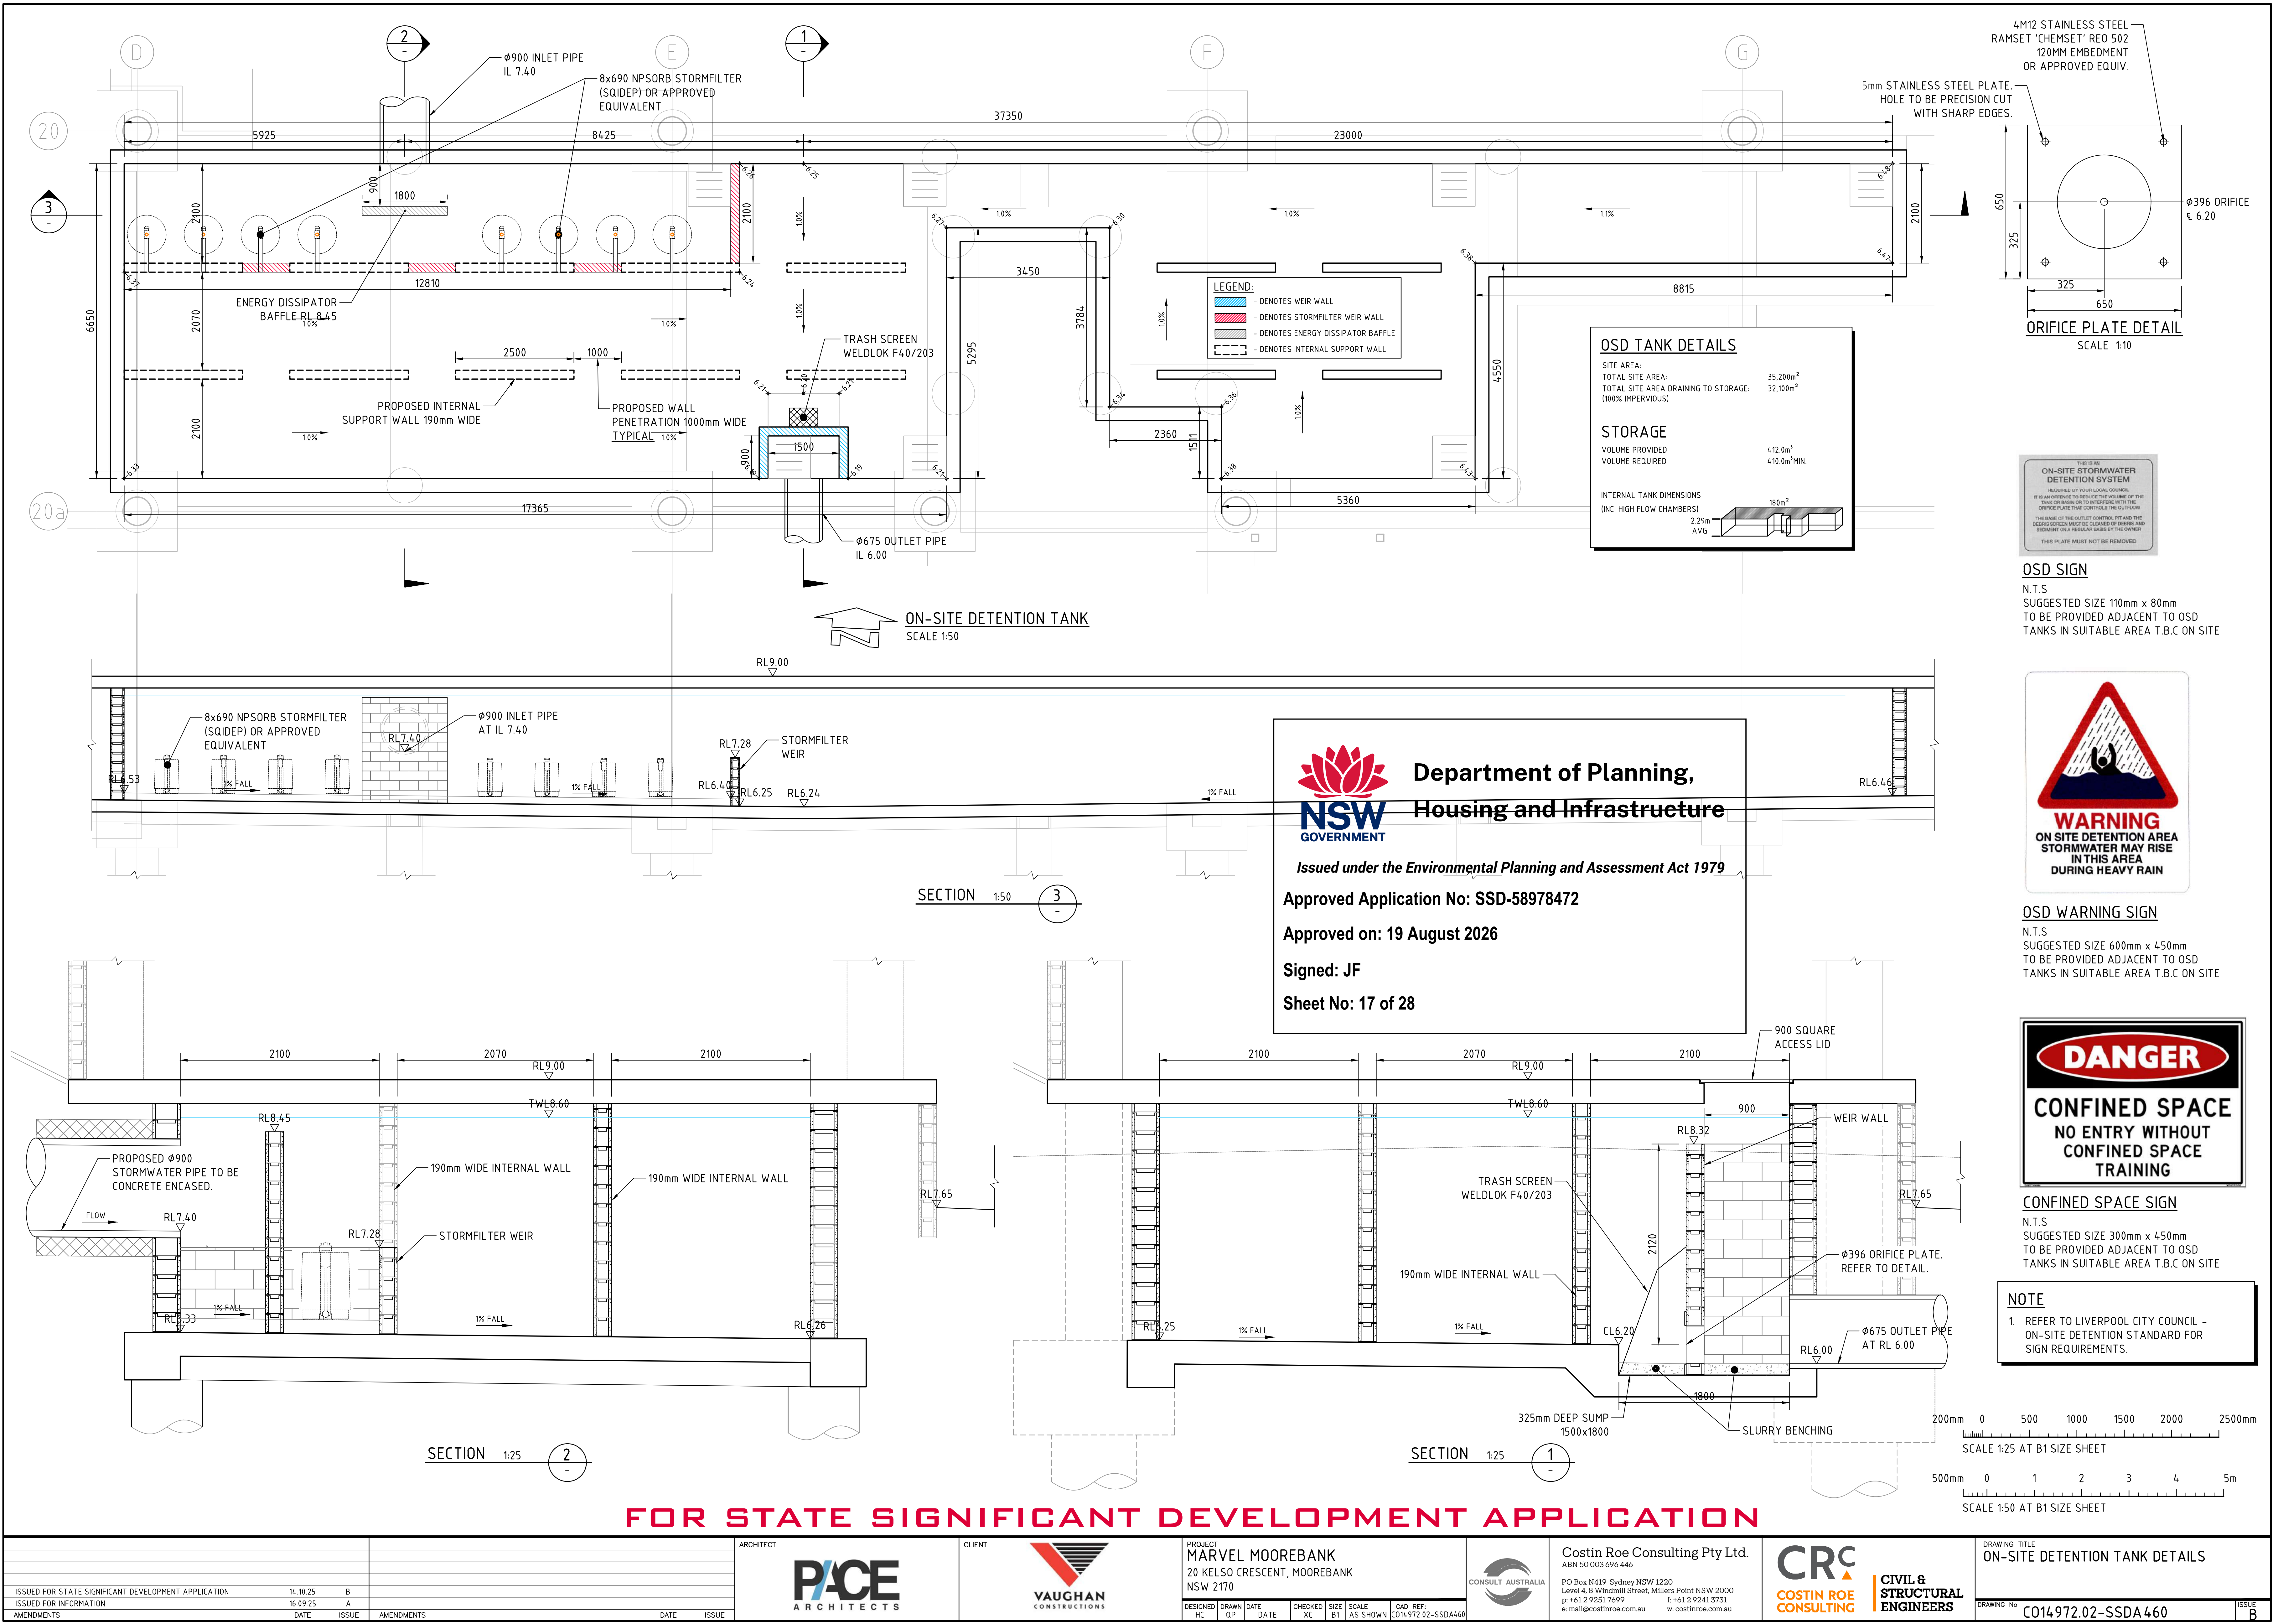

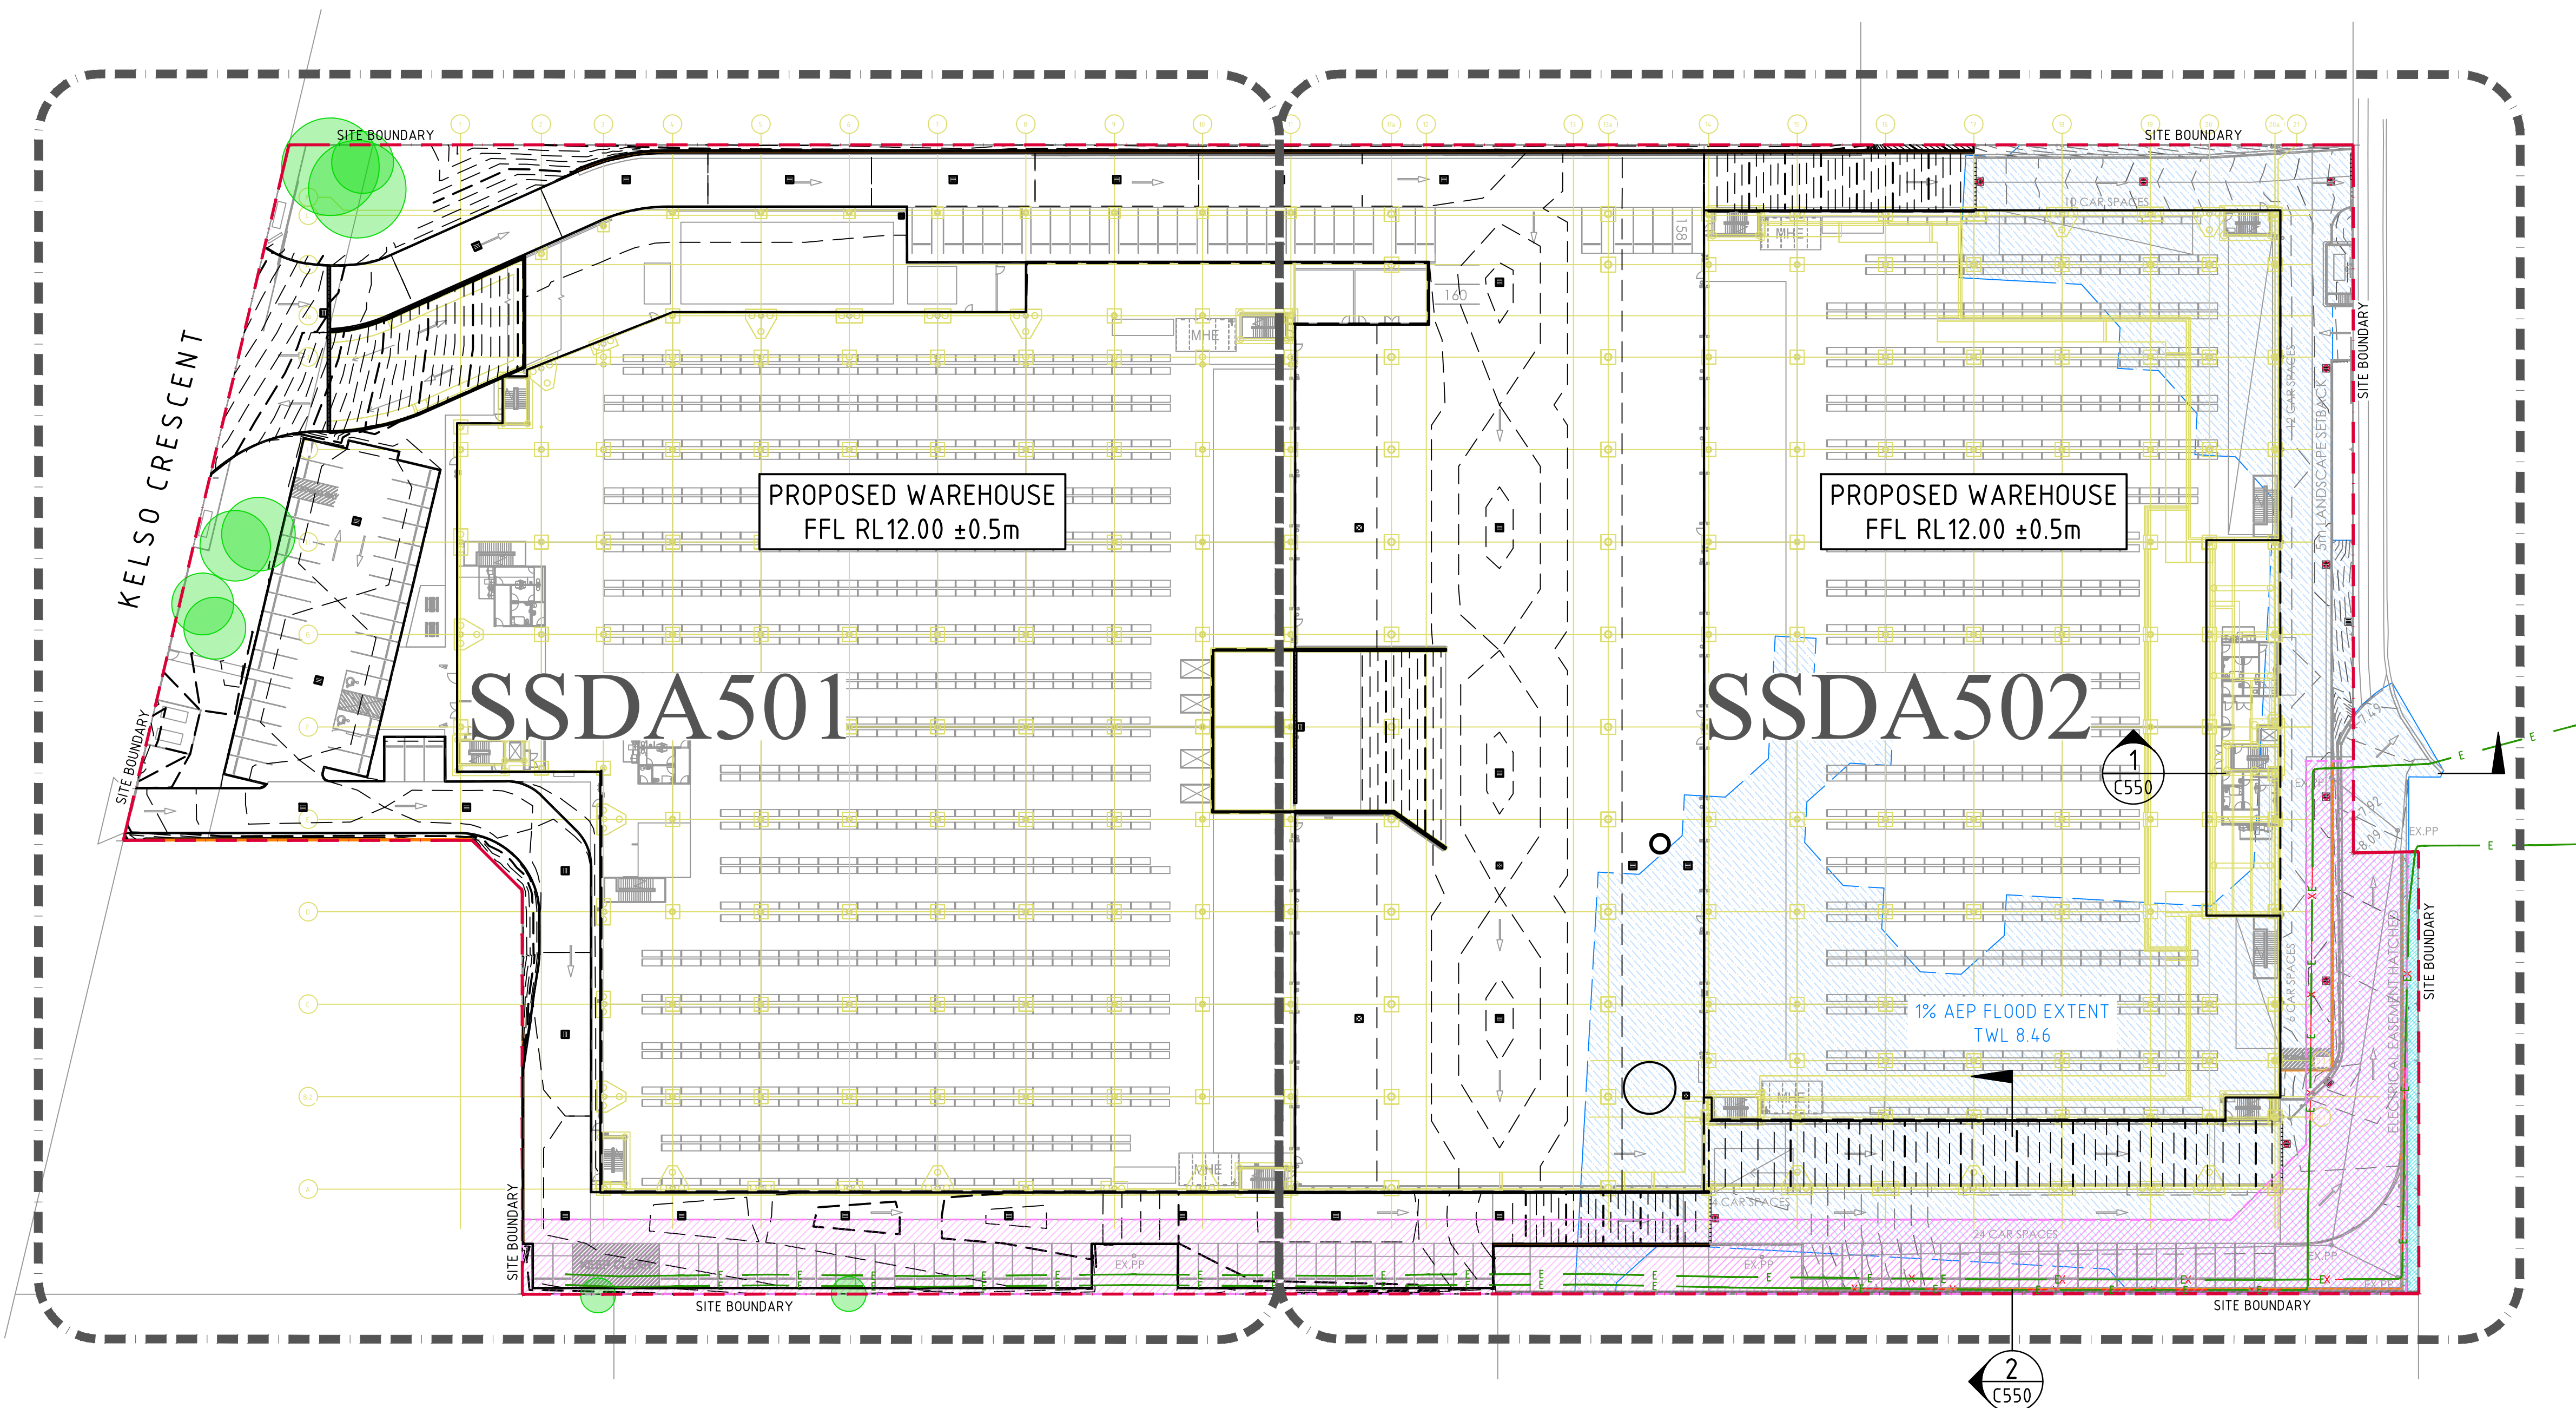

FINISHED LEVELS KEY PLAN - LOWER GF 1 & GROUND FLOOR
SCALE 1:500

FINISHED LEVELS PLAN NOTES:

- LEVELS DATUM IS AUSTRALIAN HEIGHT DATUM (A.H.D.).
- GRADING REQUIREMENTS TO BE COMPLETED IN ACCORDANCE WITH AUSTRALIAN STANDARD AS2890.1, AS2890.2 AND AS2890.6.
- ALL CONTOUR LINES & SPOT LEVELS INDICATE FINISHED PAVEMENT LEVELS U.N.O. ON PLAN.
- CONTOUR INTERVALS
 - THE MINOR CONTOUR INTERVAL IS 0.1m.
 - THE MAJOR CONTOUR INTERVAL IS 0.5m.
- HARDSTAND GRADING
 - MINIMUM PAVEMENT GRADE IS TO BE 1:100 (1%).
 - GRADING OF ON-GRADE DOCKS TO BE 1:100 (1%) FALL AWAY FROM THE DOCK FACE FOR A LENGTH OF 15m U.N.O.
 - GRADING OF TRUCK CIRCULATION ZONES TO BE MINIMUM AS NOTED ABOVE, 3-4% NOMINAL AND MAX. 5%.
- CAR PARKING AREA GRADES
 - MINIMUM PAVEMENT GRADE IS TO BE 1:100 (1%), DESIRABLE MINIMUM GRADE 1:50 (2%).
 - MAXIMUM PAVEMENT GRADE IS TO BE 1:20 (5%) IN CARPARKING AREAS AND 1:25 (4%) ELSEWHERE.
 - DISABLED ACCESS PARKING ZONES AND SHARED SPACE TO BE MAXIMUM OF 1:33 (3%) IN ASPHALT PAVEMENT AND MAXIMUM OF 1:40 (2.5%) IN CONCRETE PAVEMENT.
 - CARPARK RAMP GRADES TO BE MAX 1:5 WITH 2.5m SMOOTH TRANSITION AT TOP AND BOTTOM U.N.O.
- TRUCK RAMP GRADES
 - MAXIMUM B-DOUBLE OR 19.0m AV RAMP GRADES ARE TO BE 1:8.3 (12%) U.N.O. ON PLAN.
 - PROVIDE MINIMUM 4.0m LONG TRANSITION WHERE CHANGES OF GRADE EXCEED 1:20 (5%) AT A CREST U.N.O.
 - PROVIDE MINIMUM 3.0m LONG TRANSITION WHERE CHANGE OF GRADE EXCEED 1:20 (5%) AT A SAG U.N.O.
 - TRANSITIONS ARE TO PROVIDE A SMOOTH CONTINUOUS CIRCULAR AND TANGENTIAL CHANGE IN GRADE TO ENSURE NO SHARP OR ACUTE CHANGES IN GRADE ARE PRESENT.
- WHERE FIRE BRIGADE ACCESS IS REQUIRED, MAXIMUM RAMP GRADIENTS ARE TO BE 1:6 (16.6%), DESIRABLE RAMP GRADIENTS ARE TO BE 1:8 (12.5%) WITH 7m TRANSITION TOP AND BOTTOM U.N.O. ON PLAN.
- PERMANENT BATTER SLOPES ARE TO HAVE A MAXIMUM GRADE OF 1V:3H U.N.O. BASED ON GEOTECHNICAL ASSESSMENT. PROVIDE MINIMUM 0.5m BERM BETWEEN THE BACK OF KERB OR PAVEMENT EDGES AND THE TOP OR TOE OF A BATTER.
- ALL BATTER SLOPE WITH GRADES AT OR EXCEEDING 1V:6H ARE TO BE TURFED IMMEDIATELY OR APPROPRIATE EROSION CONTROL IS TO BE PROVIDED TO THE SATISFACTION OF THE ENGINEER.
- ALL FOOTPATHS ARE TO FALL AWAY FROM THE BUILDING AT 2.5% NOMINAL GRADE.
- ALL PAVEMENTS ARE TO BE SET AT 30mm BELOW THE FINISHED FLOOR LEVEL OF THE WAREHOUSE AND OFFICE AREAS. PROVIDE LOCAL FEATHERING AT DOORWAYS OR ROLLER SHUTTERS TO PROVIDE FLUSH FINISH AS REQUIRED.
- WHERE NEW AND EXISTING INTERFACING IS REQUIRED, MATCH EXISTING LEVELS AND PROVIDE SMOOTH INTERFACE BETWEEN NEW AND EXISTING GRADIENTS. REFER ANY CONCERNS TO THE ENGINEER.



Department of Planning,
Housing and Infrastructure

Issued under the Environmental Planning and Assessment Act 1979

Approved Application No: SSD-58978472

Approved on: 19 August 2026

Signed: JF

Sheet No: 18 of 28


FOR STATE SIGNIFICANT DEVELOPMENT APPLICATION

5m 0 10 20 30 40 50m
SCALE 1:500 AT B1 SIZE SHEET

ISSUED FOR STATE SIGNIFICANT DEVELOPMENT APPLICATION	14.10.25	B		
ISSUED FOR INFORMATION	16.09.25	A		
AMENDMENTS	DATE	ISSUE	AMENDMENTS	DATE



PROJECT	MARVEL MOOREBANK
	20 KELSO CRESCENT, MOOREBANK
	NSW 2170
DESIGNED	HC
DRAWN	GP
DATE	DATE
CHECKED	XC
SIZE	B1
SCALE	AS SHOWN
CAD REF:	C014972.02-SSDA500

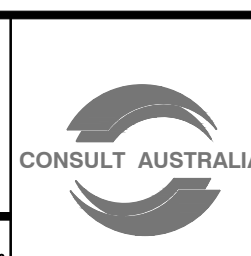

Costin Roe Consulting Pty Ltd.
ABN 50 003 696 446
PO Box N419 Sydney NSW 1220
Level 4, 8 Windmill Street, Millers Point NSW 2000
p: +61 2 9251 7699 f: +61 2 9241 3731
e: mail@costinroe.com.au w: costinroe.com.au



DRAWING TITLE
FINISHED LEVELS KEY PLAN
LOWER GF 1 & GROUND FLOOR

DRAWING No C014972.02-SSDA500

ISSUE
B



Department of Planning,
Housing and Infrastructure

Issued under the Environmental Planning and Assessment Act 1979

Approved Application No: SSD-58978472

Approved on: 19 August 2026

Signed: JF

Sheet No: 19 of 28

FINISHED LEVELS PLAN
LOWER GF 1 & GROUND FLOOR - SHEET 1
SCALE 1:250

ISSUED FOR STATE SIGNIFICANT DEVELOPMENT APPLICATION	14.10.25	B			
ISSUED FOR INFORMATION	16.09.25	A			
AMENDMENTS	DATE	ISSUE	AMENDMENTS	DATE	ISSUE


ARCHITECT	CLIENT

PROJECT	MARVEL MOOREBANK
	20 KELSO CRESCENT, MOOREBANK
	NSW 2170
DESIGNED	HC
DRAWN	GP
DATE	DATE
CHECKED	XC
SIZE	B1
SCALE	AS SHOWN
CAD REF:	C014972.02-SSDA501

CONSULT AUSTRALIA	Costin Roe Consulting Pty Ltd.
	ABN 50 003 696 446
	PO Box N419 Sydney NSW 1220
	Level 4, 8 Windmill Street, Millers Point NSW 2000
	p: +61 2 9251 7699 f: +61 2 9241 3731
	e: mail@costinroe.com.au w: costinroe.com.au

CRC	CIVIL & STRUCTURAL ENGINEERS
COSTIN ROE CONSULTING	

DRAWING TITLE	FINISHED LEVELS PLAN LOWER GF 1 & GROUND FLOOR - SHEET 1
DRAWING No	C014972.02-SSDA501
ISSUE	B

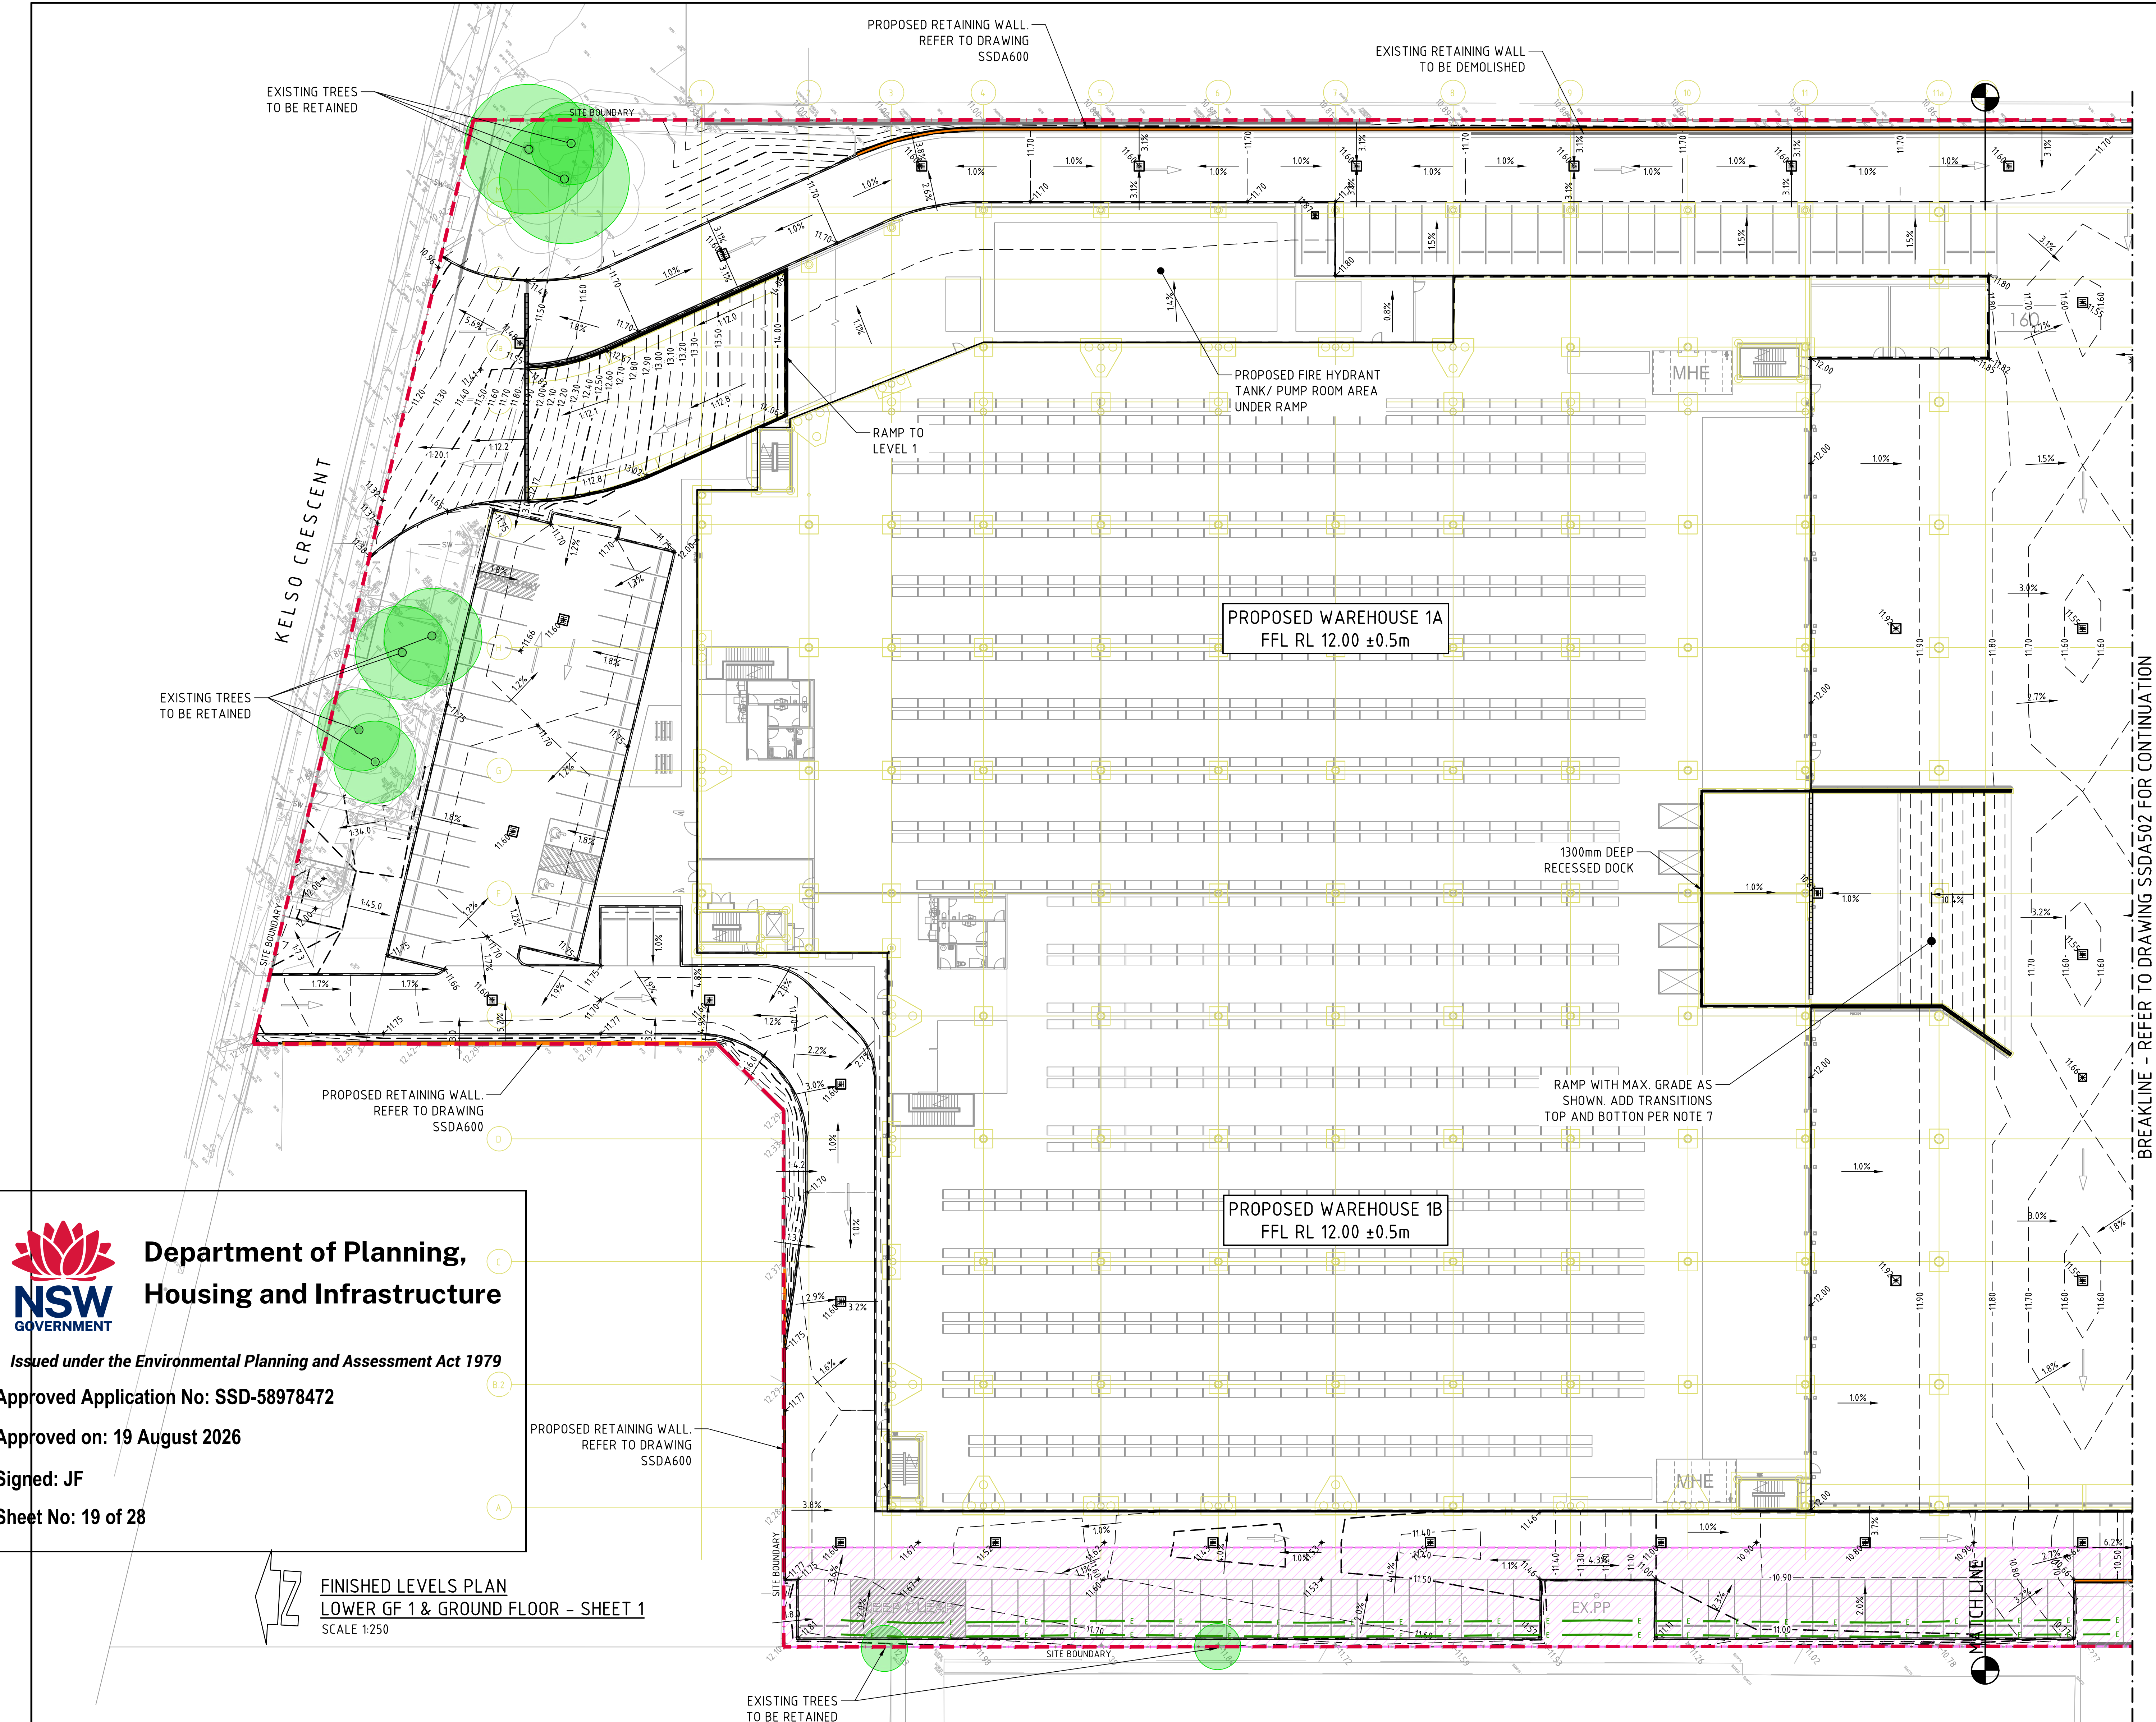



LEGEND:
LEVELS DATUM IS AHD.

- SGGP, SINGLE GRATED GULLY PIT
- SJP, SEALED JUNCTION PIT
- KIP, KERB INLET PIT
- GD, GRATED DRAIN (300W x 225D UNO)
- 50.00 - FINISHED PAVEMENT CONTOUR (MAJOR) 0.5m INTERVALS
- 50.10 - FINISHED PAVEMENT CONTOUR (MINOR) 0.1m INTERVALS
- RETAINING WALL
- EXISTING BELOW GROUND ELECTRICAL CONDUIT
- EXISTING BELOW GROUND ELECTRICAL CONDUIT TO BE RELOCATED
- ELECTRICAL EASEMENT
- ON SITE DETENTION TANK
- FLOOD STORAGE
- 1% AEP FLOOD EXTENT - TWL: 8.46
- EXISTING TREES TO BE RETAINED

NOTES:
1. REFER TO DRAWING SSDA500 FOR FINISHED LEVELS NOTES.

FOR INFORMATION

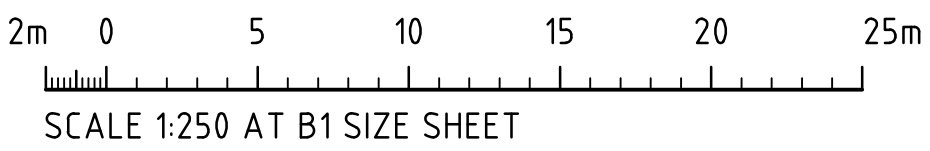

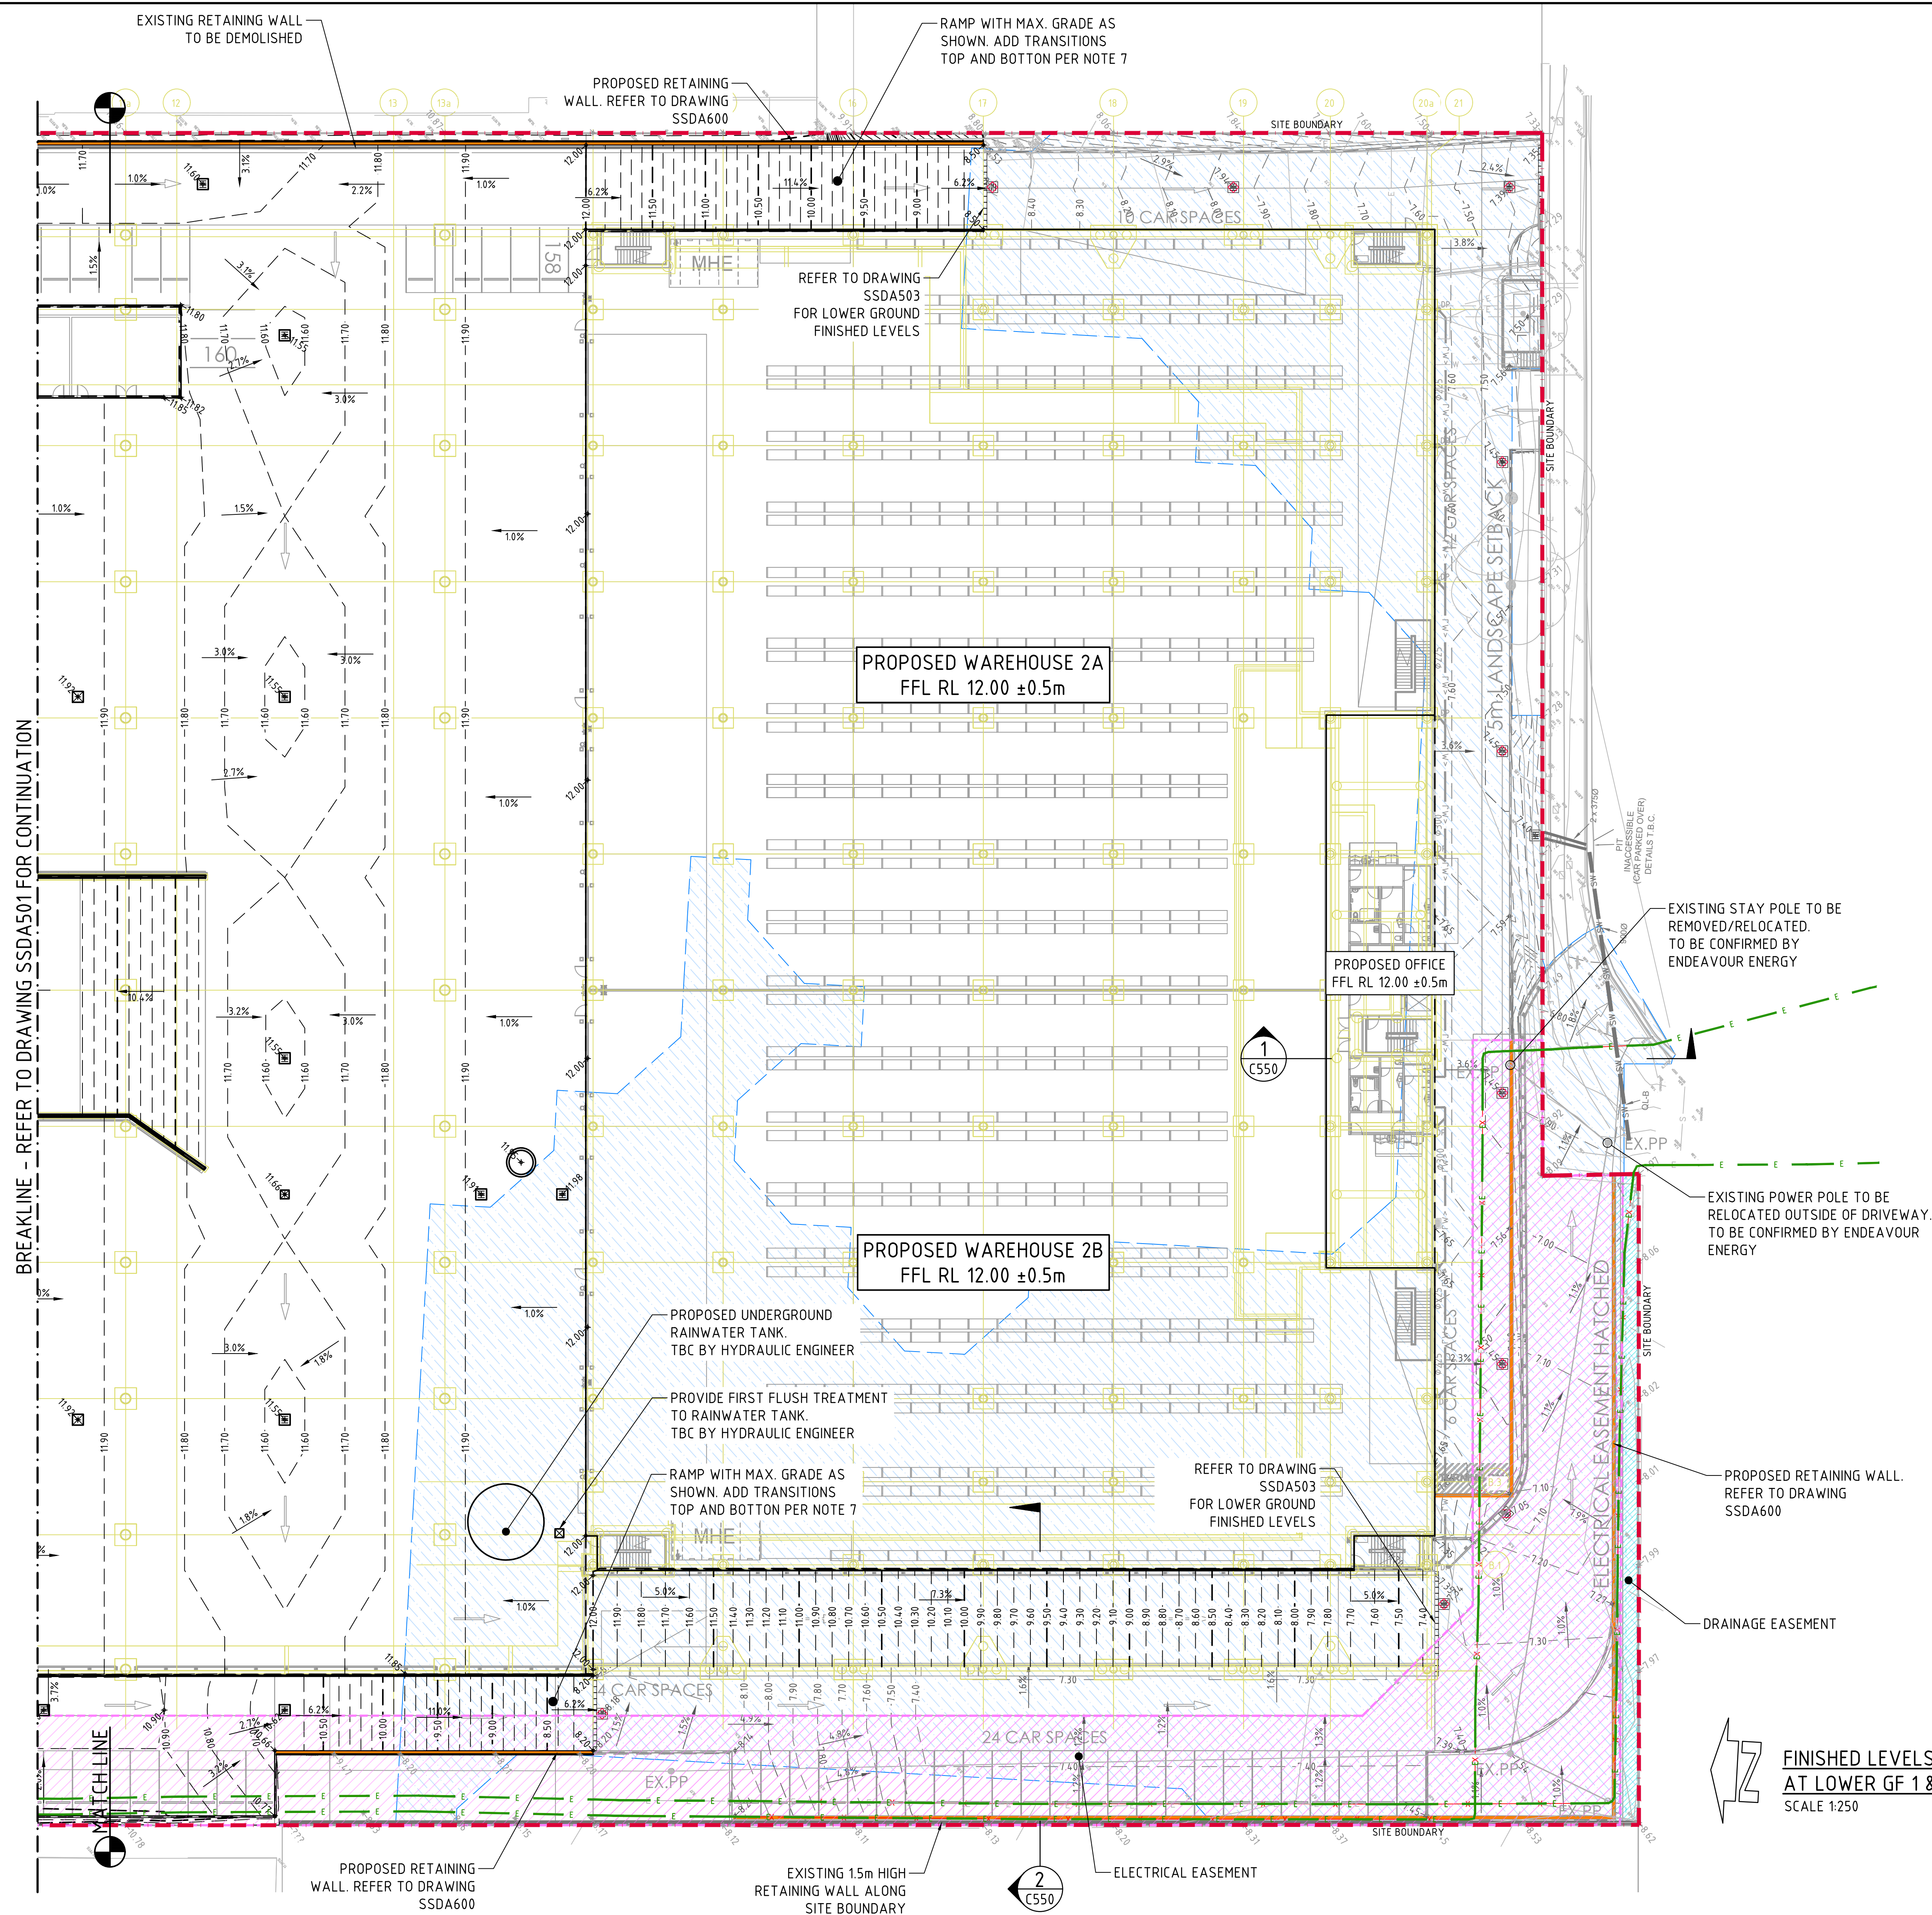


LEGEND:
LEVELS DATUM IS AHD.

- SGGP, SINGLE GRATED GULLY PIT
- SJP, SEALED JUNCTION PIT
- KIP, KERB INLET PIT
- GD, GRATED DRAIN (300W x 225D UNO)
- 50.00 - FINISHED PAVEMENT CONTOUR (MAJOR) 0.5m INTERVALS
- 50.10 - FINISHED PAVEMENT CONTOUR (MINOR) 0.1m INTERVALS
- RETAINING WALL
- EXISTING BELOW GROUND ELECTRICAL CONDUIT
- EXISTING BELOW GROUND ELECTRICAL CONDUIT TO BE RELOCATED
- ELECTRICAL EASEMENT
- DRAINAGE EASEMENT
- ON SITE DETENTION TANK
- FLOOD STORAGE
- 1% AEP FLOOD EXTENT - TWL: 8.46
- EXISTING TREES TO BE RETAINED

NOTES:
1. REFER TO DRAWING SSDA500 FOR FINISHED LEVELS NOTES.


**Department of Planning,
Housing and Infrastructure**
Issued under the Environmental Planning and Assessment Act 1979
Approved Application No: SSD-58978472
Approved on: 19 August 2026
Signed: JF
Sheet No: 20 of 28

**FINISHED LEVELS PLAN
AT LOWER GF 1 & GROUND FLOOR - SHEET 2**
SCALE 1:250

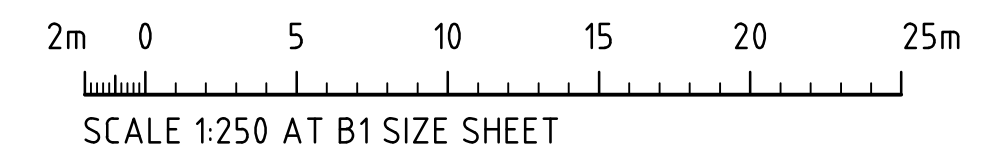

FOR STATE SIGNIFICANT DEVELOPMENT APPLICATION

ISSUED FOR STATE SIGNIFICANT DEVELOPMENT APPLICATION			ARCHITECT			CLIENT			PROJECT			COSTIN ROE CONSULTING Pty Ltd.			DRAWING TITLE		
14.10.25			PACE ARCHITECTS			MARVEL MOOREBANK			ABN 50 003 696 446			FINISHED LEVELS PLAN			LOWER GF 1 & GROUND FLOOR - SHEET 2		
16.09.25			VAUGHAN CONSTRUCTIONS			20 KELSO CRESCENT, MOOREBANK			Level 4, 8 Windmill Street, Millers Point NSW 2000			CIVIL & STRUCTURAL ENGINEERS			C014972.02-SSDA502		
AMENDMENTS			DATE			DATE			DESIGNED			CONSULT AUSTRALIA			ISSUE		
DATE			ISSUE			DATE			HC			PO Box N419 Sydney NSW 1220			B		
									GP			e: mail@costinroe.com.au					
									DATE			w: costinroe.com.au					
									XC								
									B1								
									AS								
									SCALE								
									SHOWN								
									CAD REF:								
									C014972.02-SSDA502								

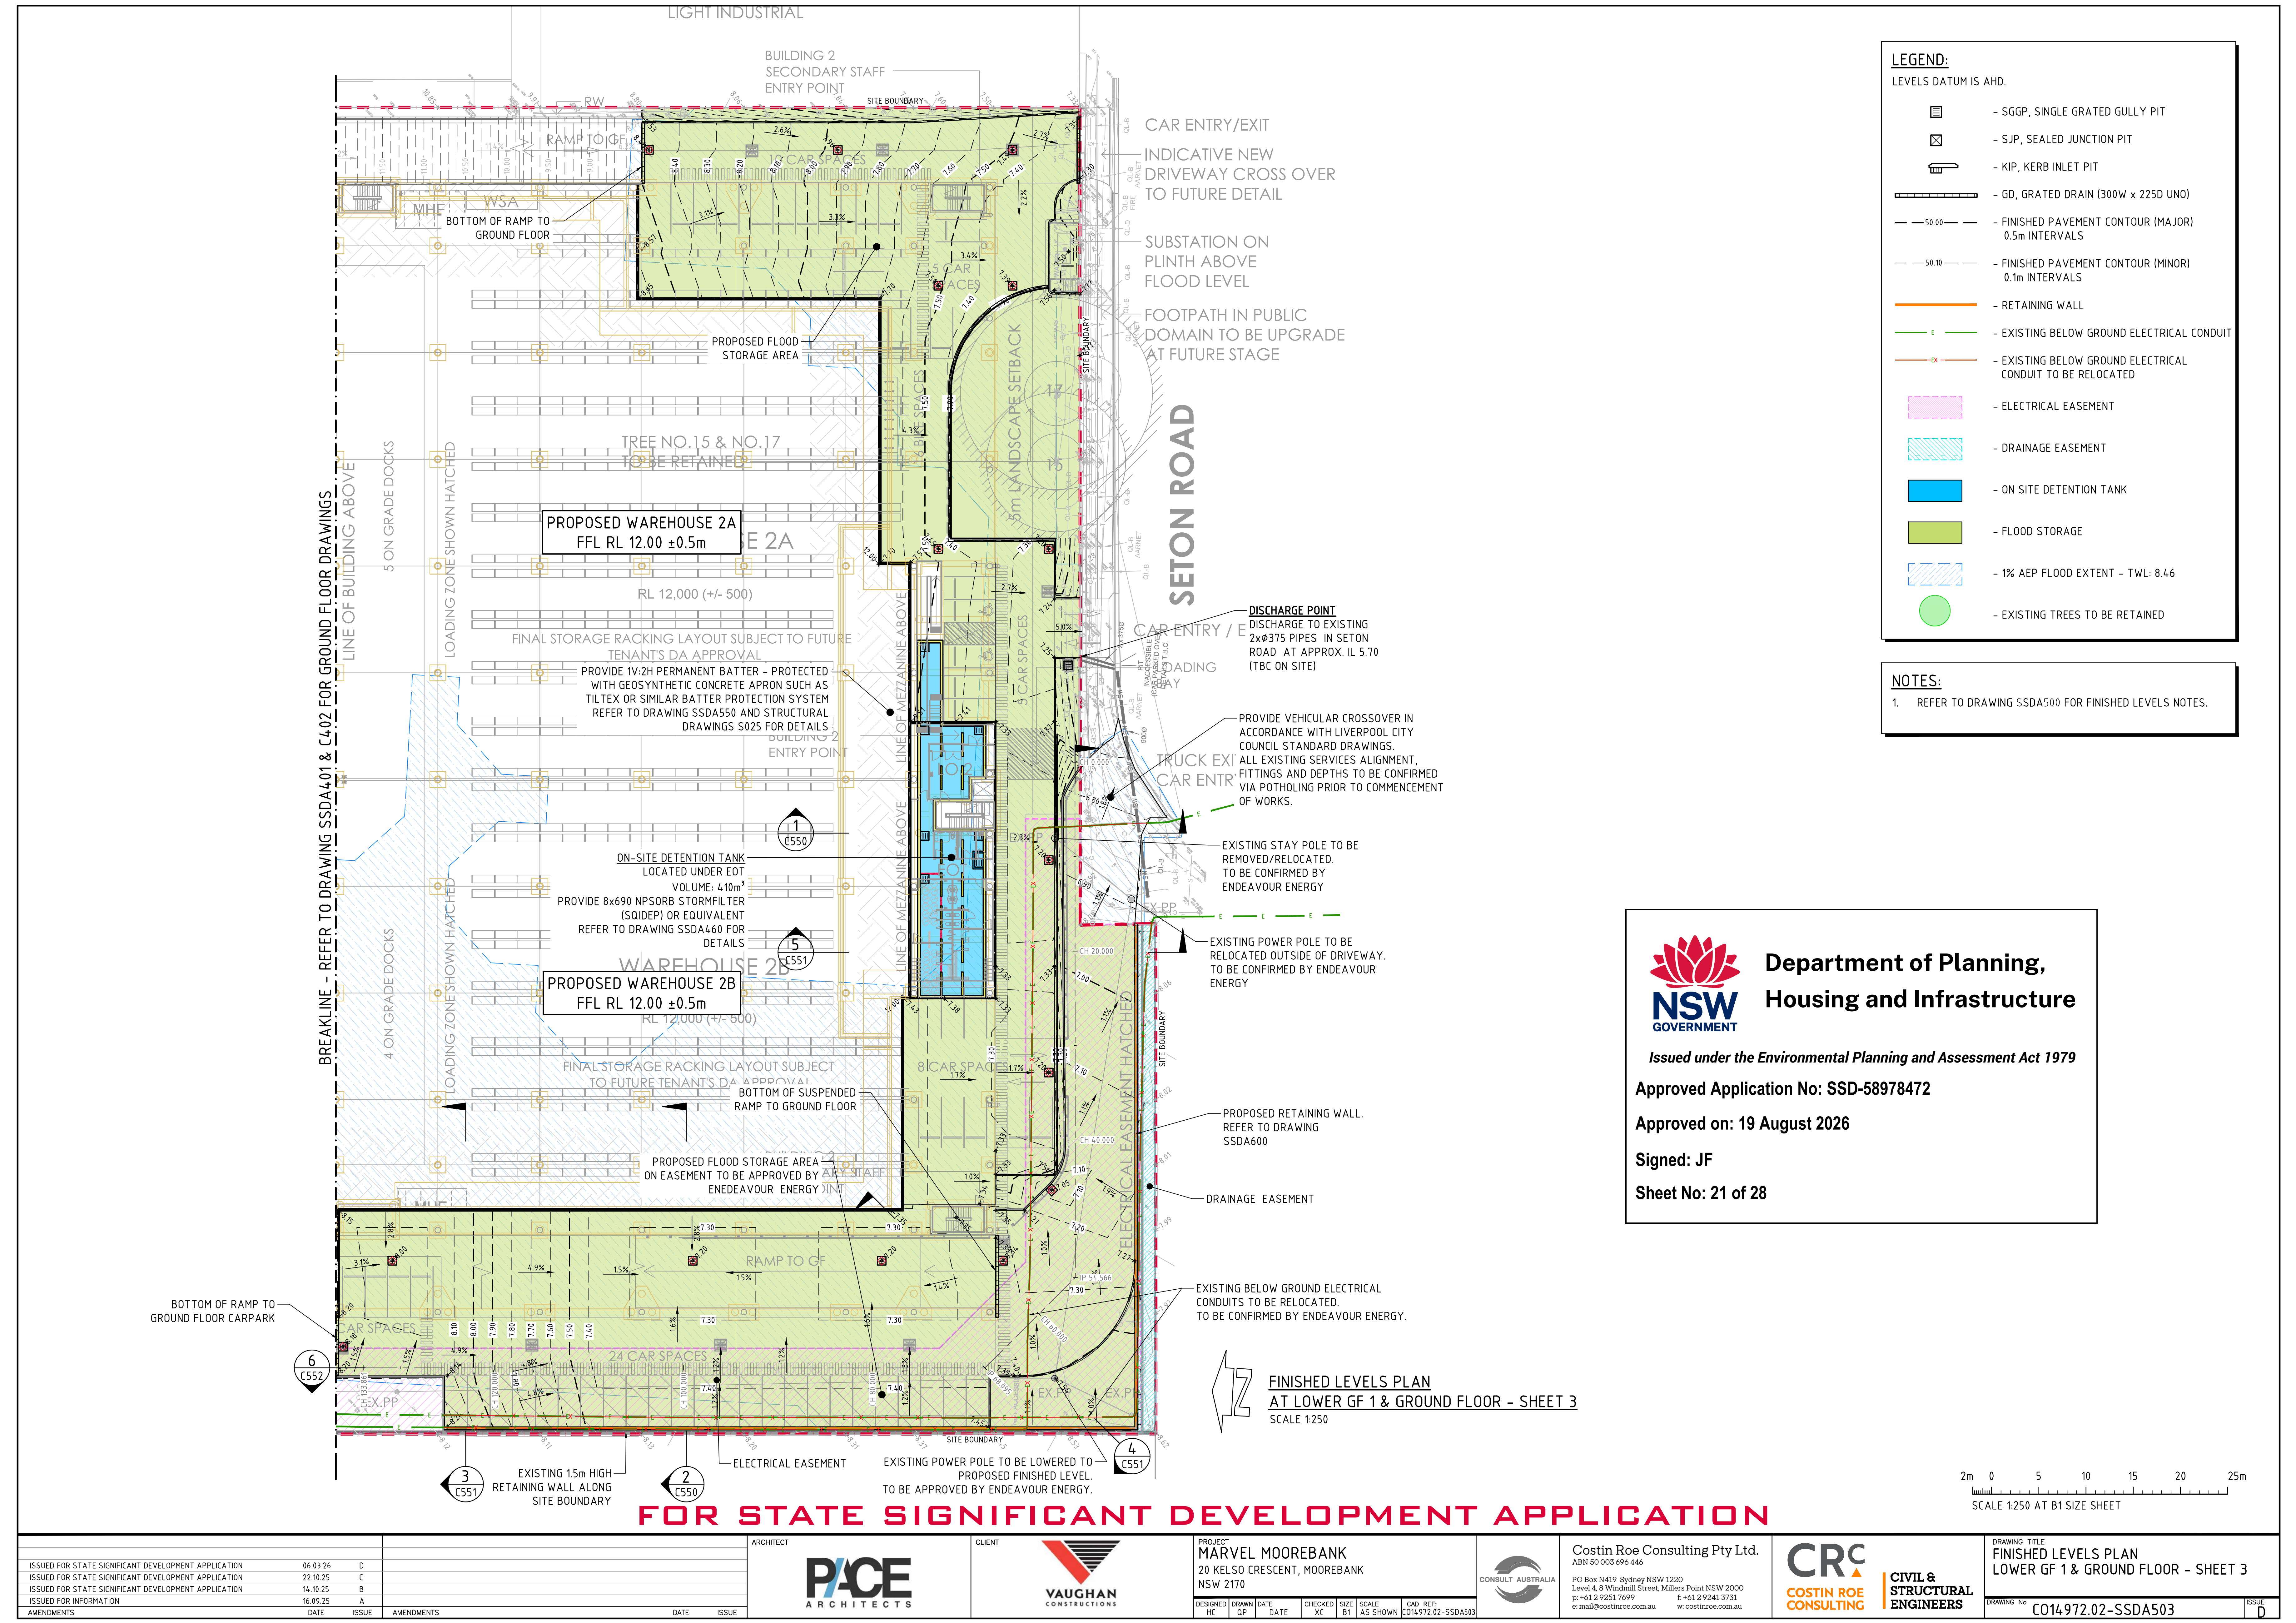

LEGEND:
LEVELS DATUM IS AHD.

- SGGP, SINGLE GRATED GULLY PIT
- SJP, SEALED JUNCTION PIT
- KIP, KERB INLET PIT
- GD, GRATED DRAIN (300W x 225D UNO)
- 50.00 - FINISHED PAVEMENT CONTOUR (MAJOR) 0.5m INTERVALS
- 50.10 - FINISHED PAVEMENT CONTOUR (MINOR) 0.1m INTERVALS
- RETAINING WALL
- EXISTING BELOW GROUND ELECTRICAL CONDUIT
- EXISTING BELOW GROUND ELECTRICAL CONDUIT TO BE RELOCATED
- ELECTRICAL EASEMENT
- DRAINAGE EASEMENT
- ON SITE DETENTION TANK
- FLOOD STORAGE
- 1% AEP FLOOD EXTENT - TWL: 8.46
- EXISTING TREES TO BE RETAINED

NOTES:
1. REFER TO DRAWING SSDA500 FOR FINISHED LEVELS NOTES.



**Department of Planning,
Housing and Infrastructure**

Issued under the Environmental Planning and Assessment Act 1979


Approved Application No: SSD-58978472

Approved on: 19 August 2026

Signed: JF


Sheet No: 21 of 28

**FINISHED LEVELS PLAN
AT LOWER GF 1 & GROUND FLOOR - SHEET 3**
SCALE 1:250

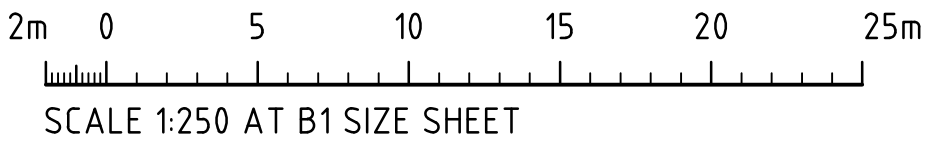

FOR STATE SIGNIFICANT DEVELOPMENT APPLICATION

ISSUED FOR STATE SIGNIFICANT DEVELOPMENT APPLICATION06.03.26D ISSUED FOR STATE SIGNIFICANT DEVELOPMENT APPLICATION22.10.25C ISSUED FOR STATE SIGNIFICANT DEVELOPMENT APPLICATION14.10.25B ISSUED FOR INFORMATION16.09.25A AMENDMENTS			ARCHITECT 			CLIENT 			PROJECT MARVEL MOOREBANK 20 KELSO CRESCENT, MOOREBANK NSW 2170						Costin Roe Consulting Pty Ltd. ABN 50 003 696 446 PO Box N419 Sydney NSW 1220 Level 4, 8 Windmill Street, Millers Point NSW 2000 p: +61 2 9251 7699 f: +61 2 9241 3731 e: mail@costinroe.com.au w: costinroe.com.au			 CIVIL & STRUCTURAL ENGINEERS			DRAWING TITLE FINISHED LEVELS PLAN LOWER GF 1 & GROUND FLOOR - SHEET 3			DRAWING No C014972.02-SSDA503			ISSUE D		
--	--	--	---	--	--	--	--	--	--	--	--	--	--	--	---	--	--	---	--	--	--	--	--	---	--	--	-------------------------------	--	--

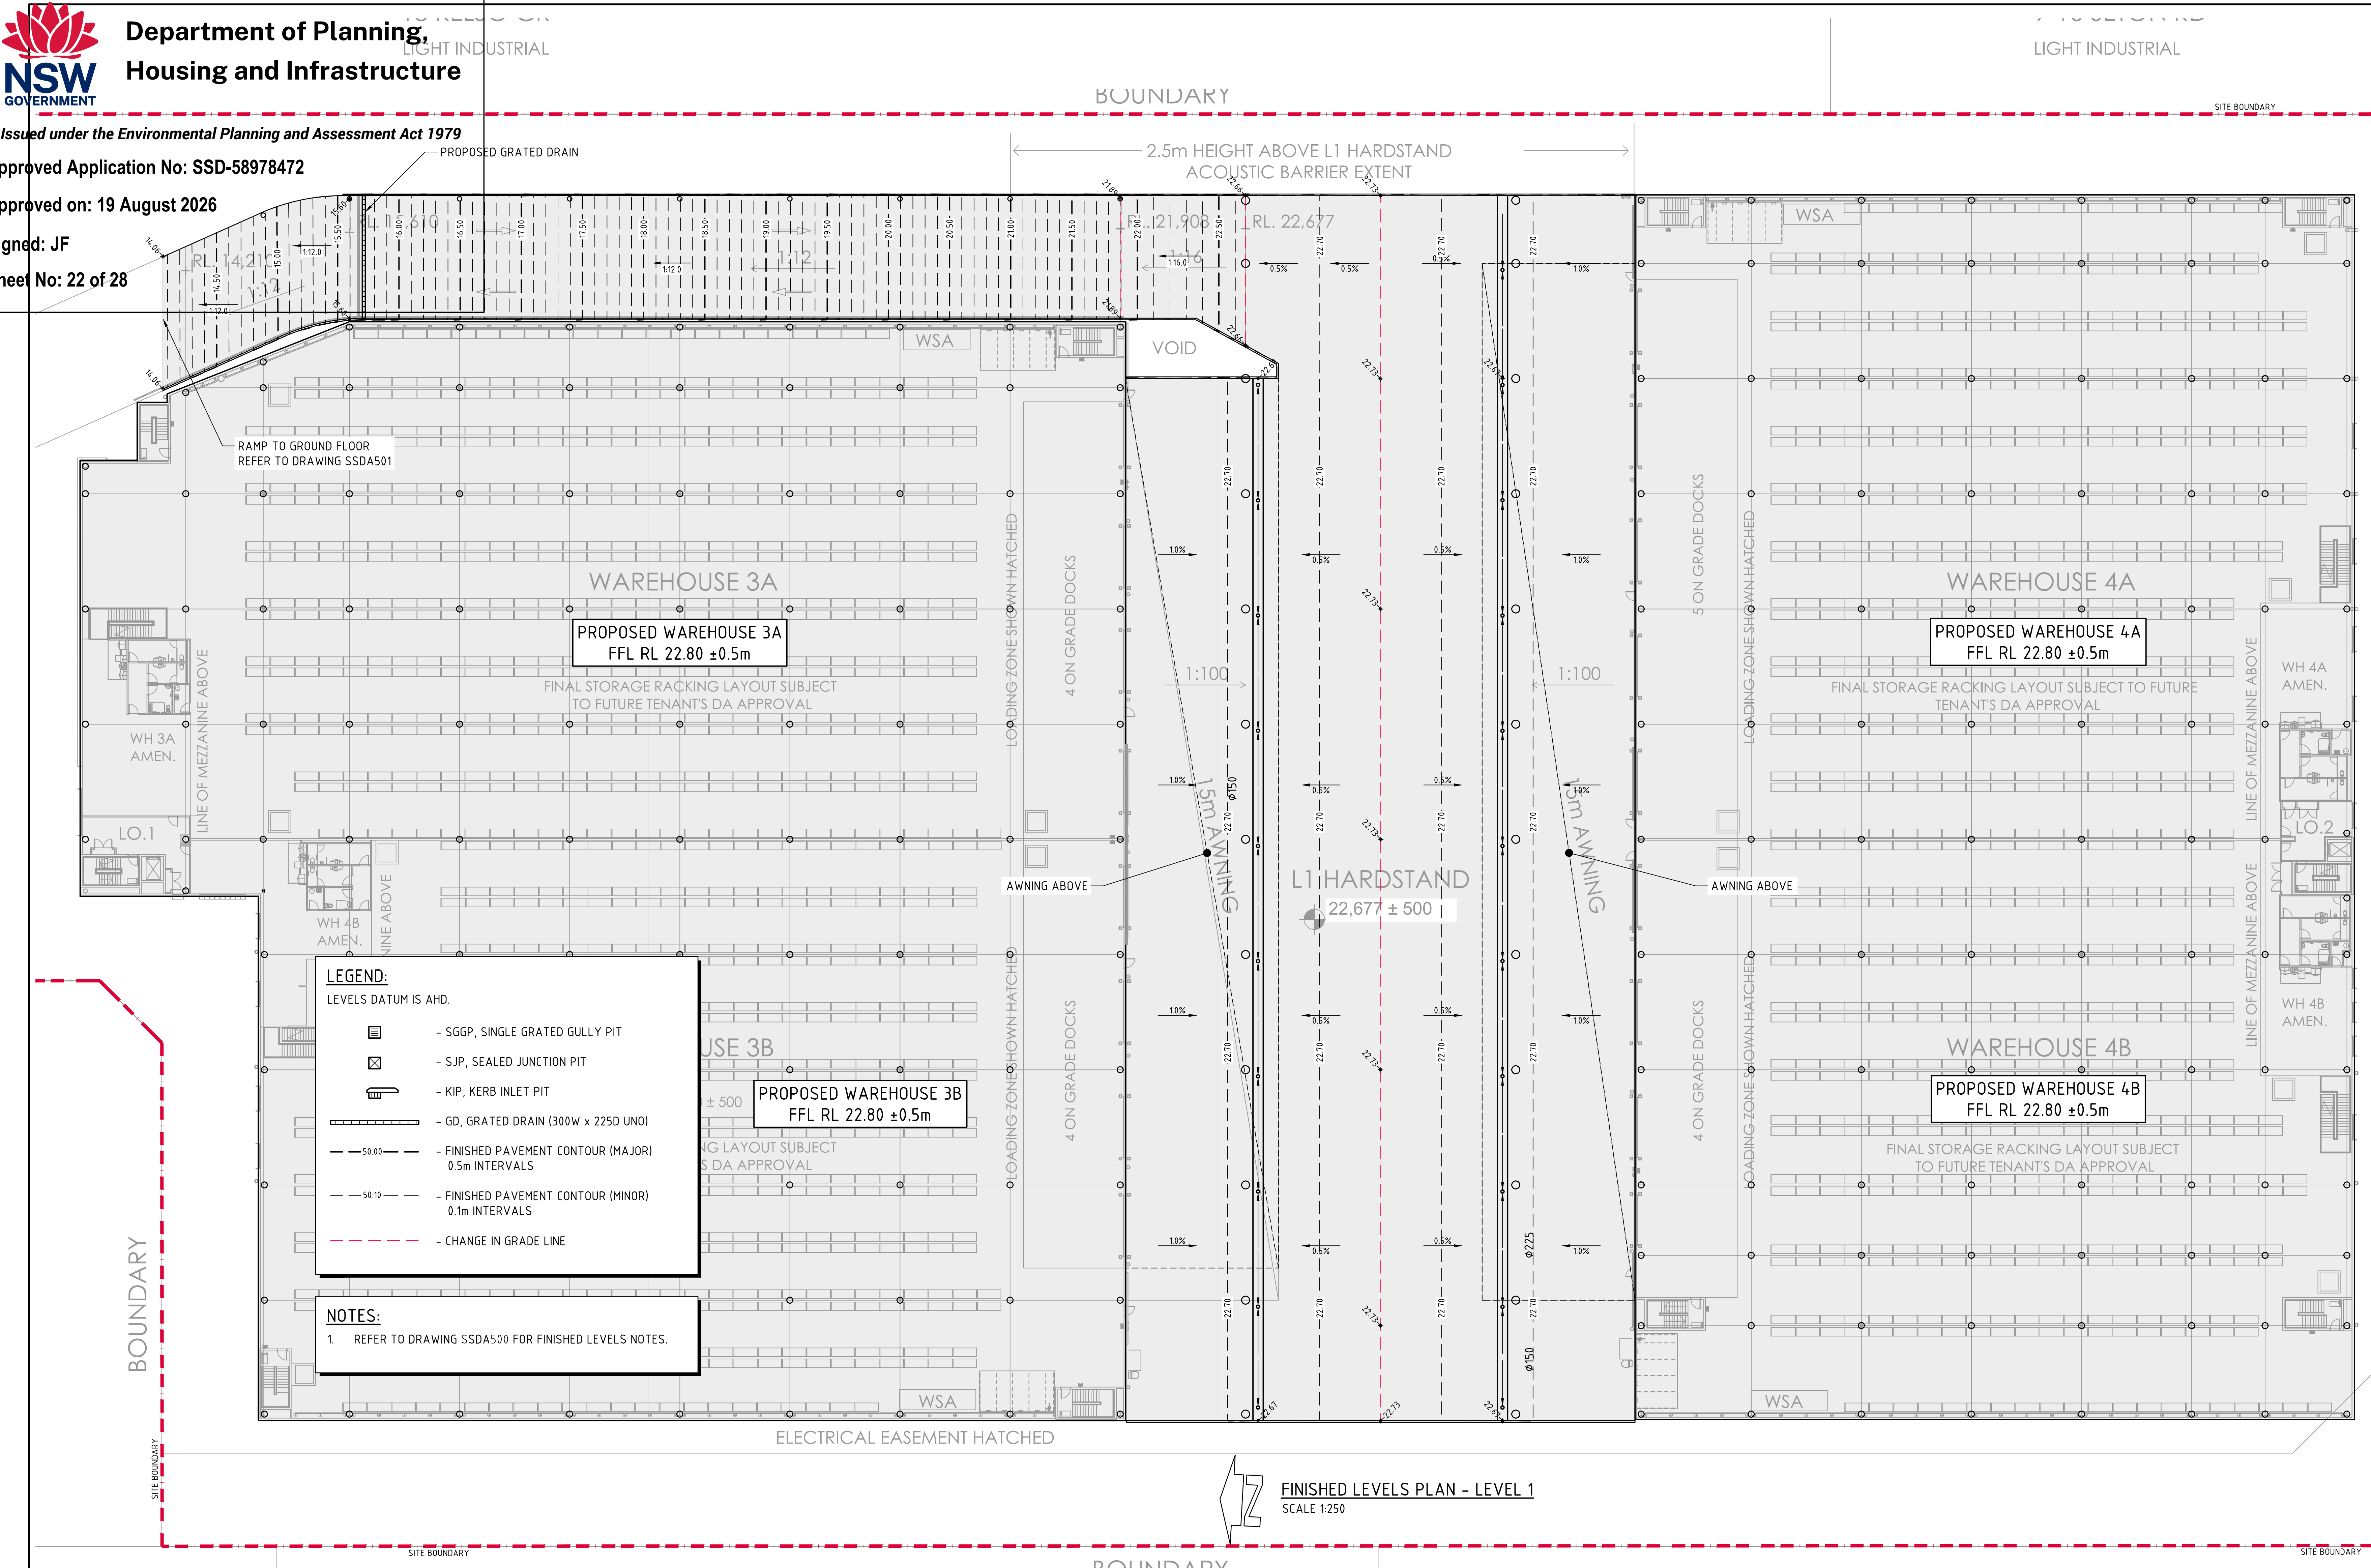

FOR STATE SIGNIFICANT DEVELOPMENT APPLICATION

ISSUED FOR STATE SIGNIFICANT DEVELOPMENT APPLICATION	14.10.25	B
ISSUED FOR INFORMATION	16.09.25	A
AMENDMENTS	DATE	ISSUE

ARCHITECT	CLIENT
PACE ARCHITECTS	VAUGHAN CONSTRUCTIONS

CLIENT



VAUGHAN
CONSTRUCTIONS



PROJECT
MARVEL MOOREBANK
20 KELSO CRESCENT, MOOREBANK
NSW 2170

DESIGNED	DRAWN	DATE	CHECKED	SIZE	SCALE	CAD REF:
HC	GP	DATE	XC	B1	AS SHOWN	C014972.02-SSDA510

CONSULT AUSTRALIA	Costin Roe Consulting Pty Ltd.
PO Box N419 Sydney NSW 1220	ABN 50 003 696 446
Level 4, 8 Windmill Street, Millers Point NSW 2000	
p: +61 2 9251 7699	f: +61 2 9241 3731
e: mail@costinroe.com.au	w: costinroe.com.au

CRC COSTIN ROE CONSULTING	CIVIL & STRUCTURAL ENGINEERS
-------------------------------------	---

DRAWING TITLE	FINISHED LEVELS PLAN
LEVEL 1	
DRAWING No	C014972.02-SSDA510
ISSUE	B

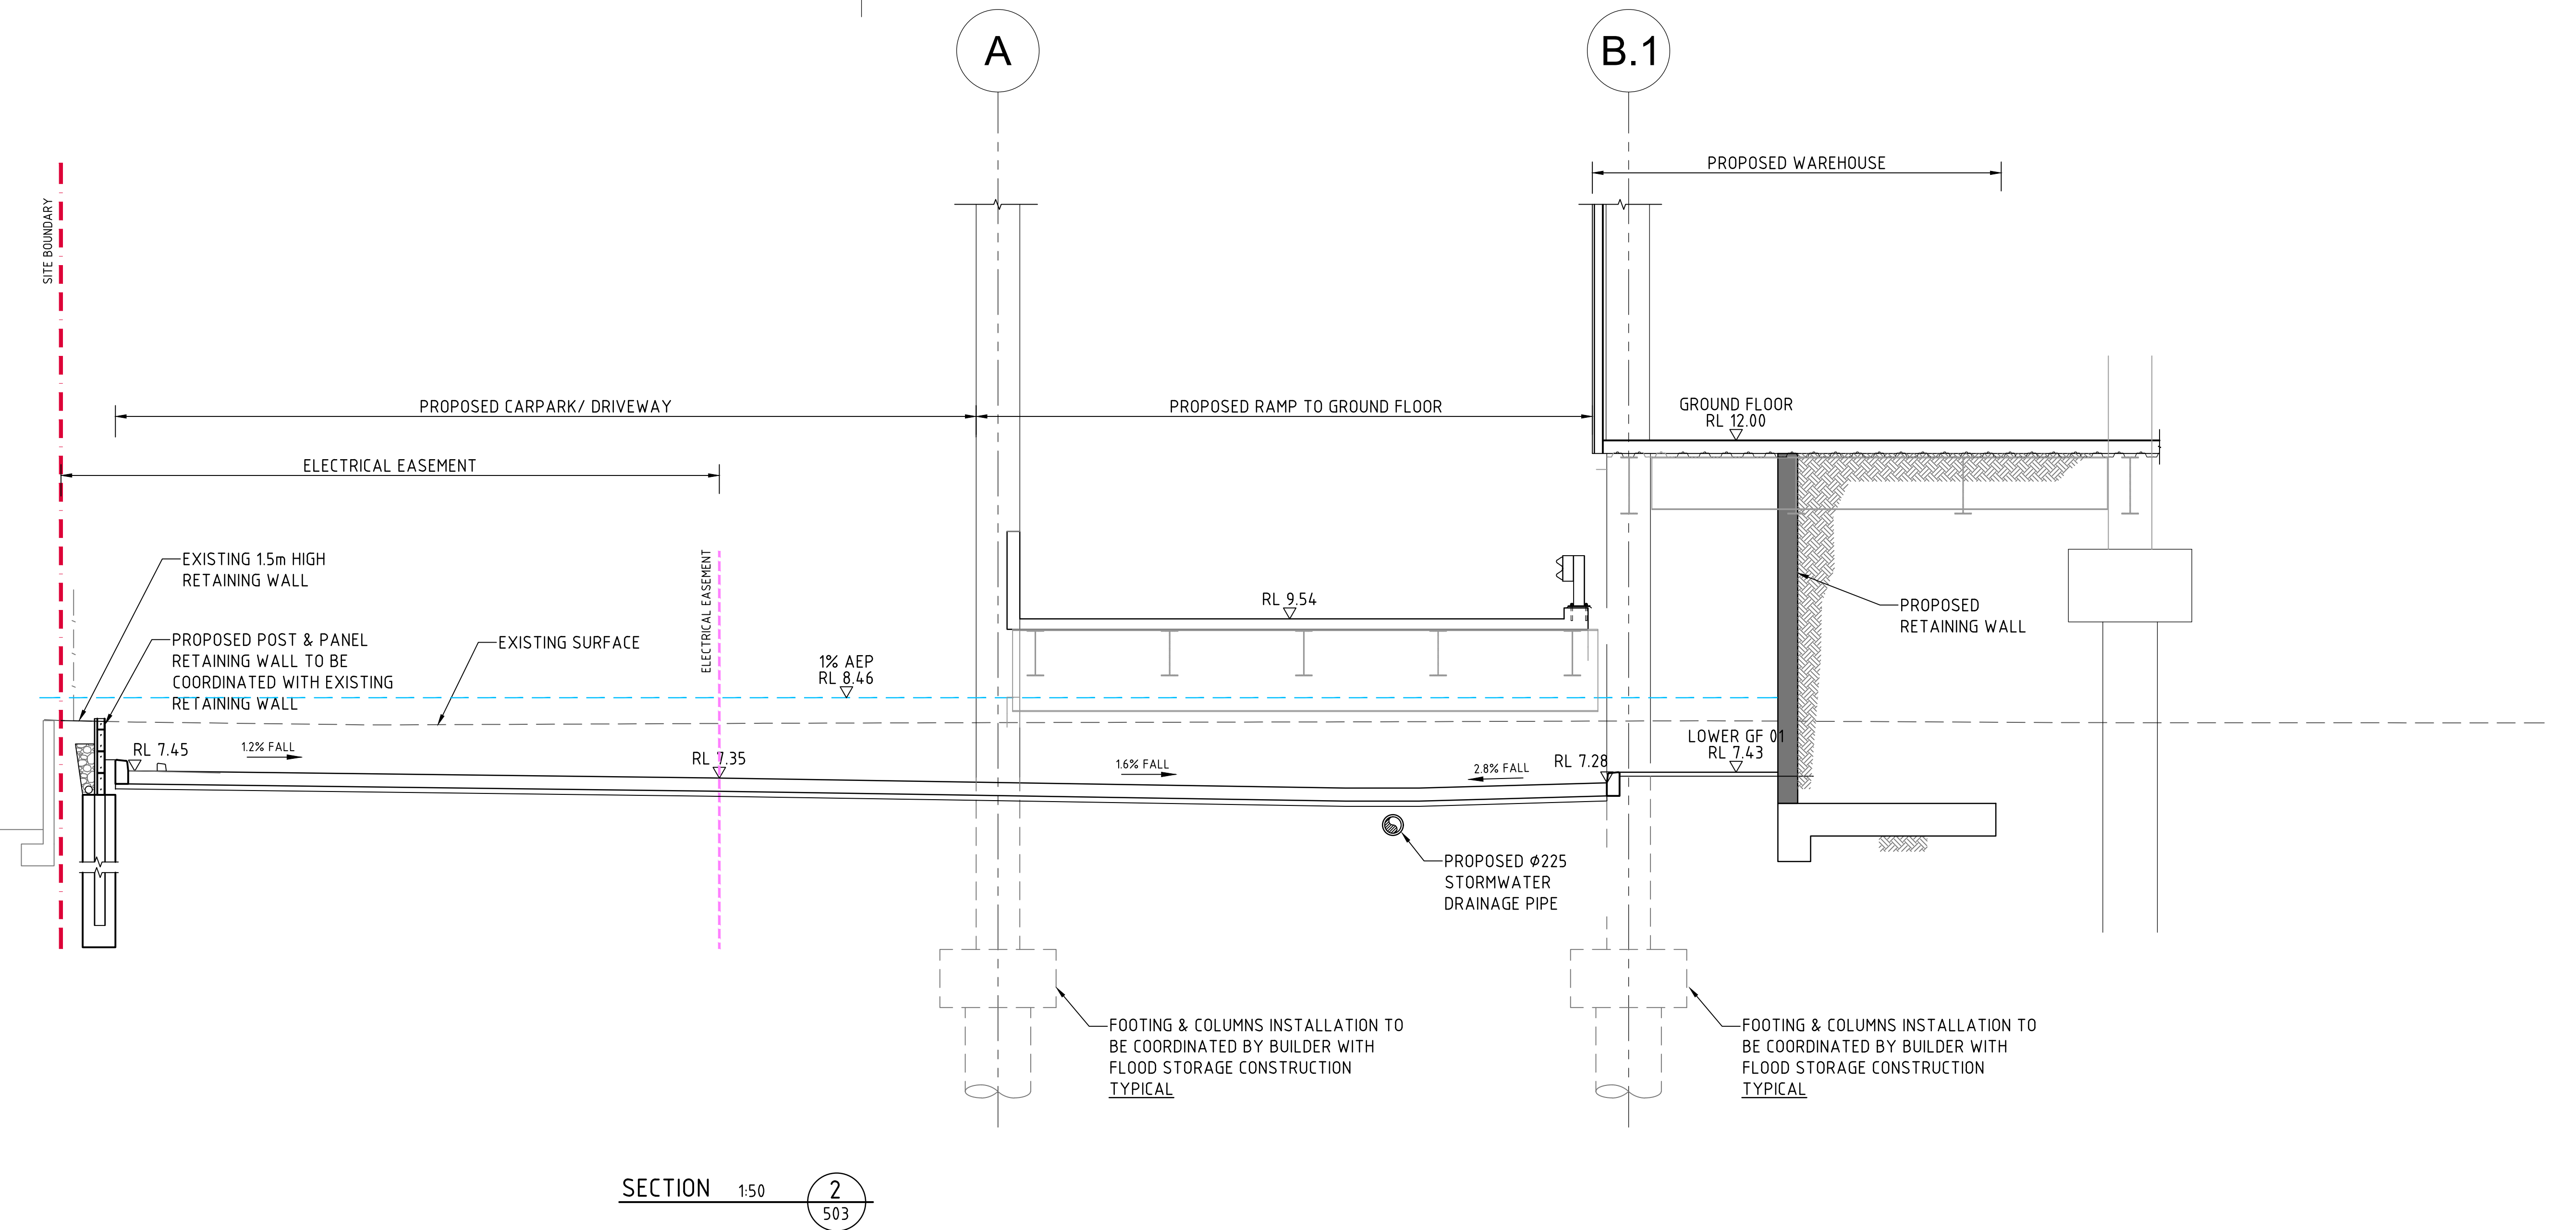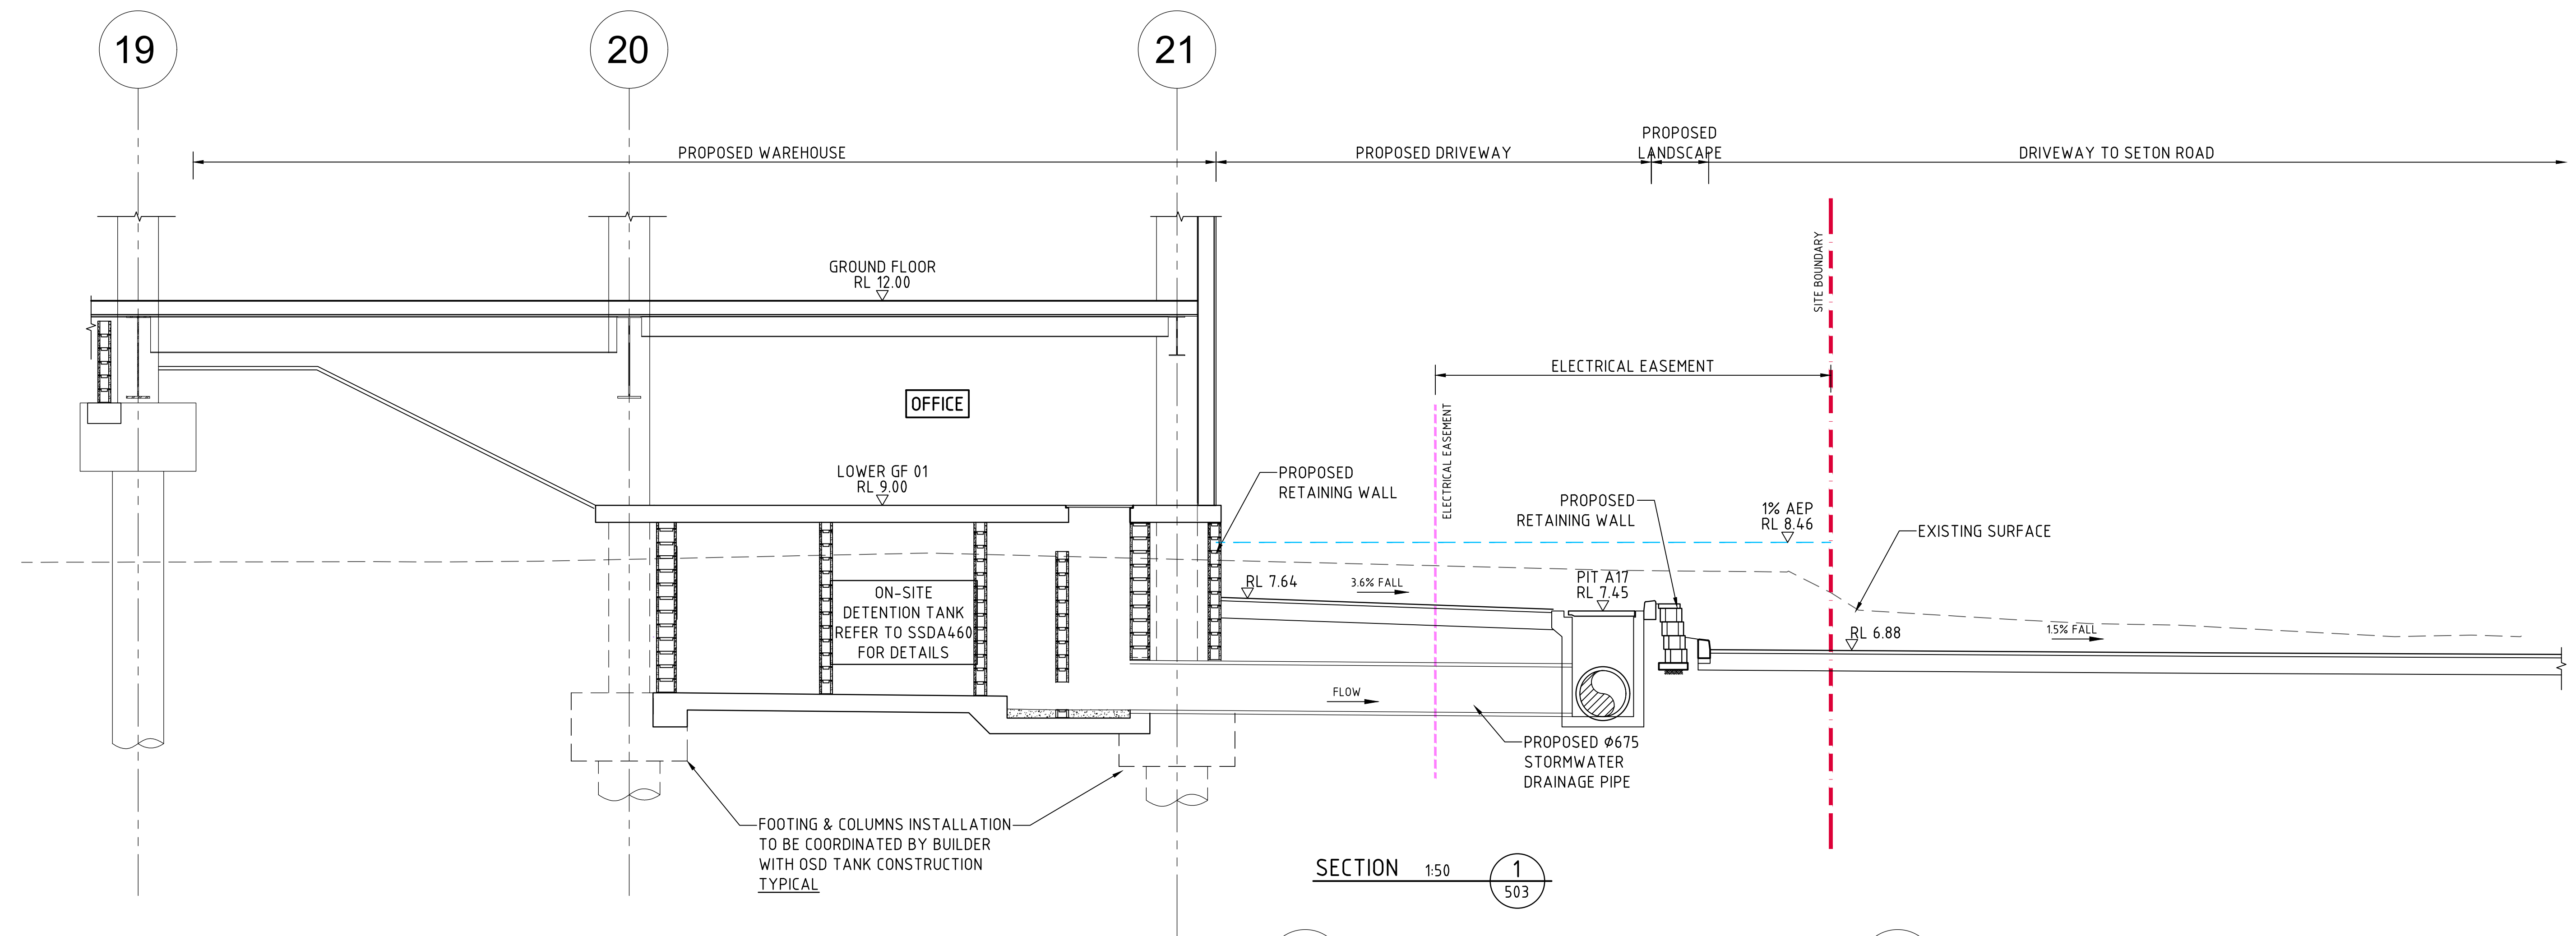

Department of Planning,
Housing and Infrastructure

Issued under the Environmental Planning and Assessment Act 1979

Approved Application No: SSD-58978472

Approved on: 19 August 2026

Signed: JF

Sheet No: 23 of 28

FOR STATE SIGNIFICANT DEVELOPMENT APPLICATION

500mm 0 1 2 3 4 5m
SCALE 1:50 AT B1 SIZE SHEET

ISSUED FOR STATE SIGNIFICANT DEVELOPMENT APPLICATION	14.10.25	B
ISSUED FOR INFORMATION	16.09.25	A
AMENDMENTS	DATE	ISSUE


ARCHITECT	CLIENT
PACE ARCHITECTS	VAUGHAN CONSTRUCTIONS


PROJECT	DESIGNED	DRAWN	DATE	CHECKED	SIZE	SCALE	CAD REF:
MARVEL MOOREBANK 20 KELSO CRESCENT, MOOREBANK NSW 2170	HC	GP	DATE	XC	B1	AS SHOWN	[C014972.02-SSDA550]

COSTIN ROE CONSULTING PTY LTD.	PO BOX N419 SYDNEY NSW 1220
ABN 50 003 696 446	Level 4, 8 Windmill Street, Millers Point NSW 2000
	p: +61 2 9251 7699 f: +61 2 9241 3731
	e: mail@costinroe.com.au w: costinroe.com.au

CRC	CIVIL & STRUCTURAL ENGINEERS
COSTIN ROE CONSULTING	

DRAWING TITLE	ISSUE
TYPICAL SECTIONS SHEET 1	B
DRAWING No	C014972.02-SSDA550

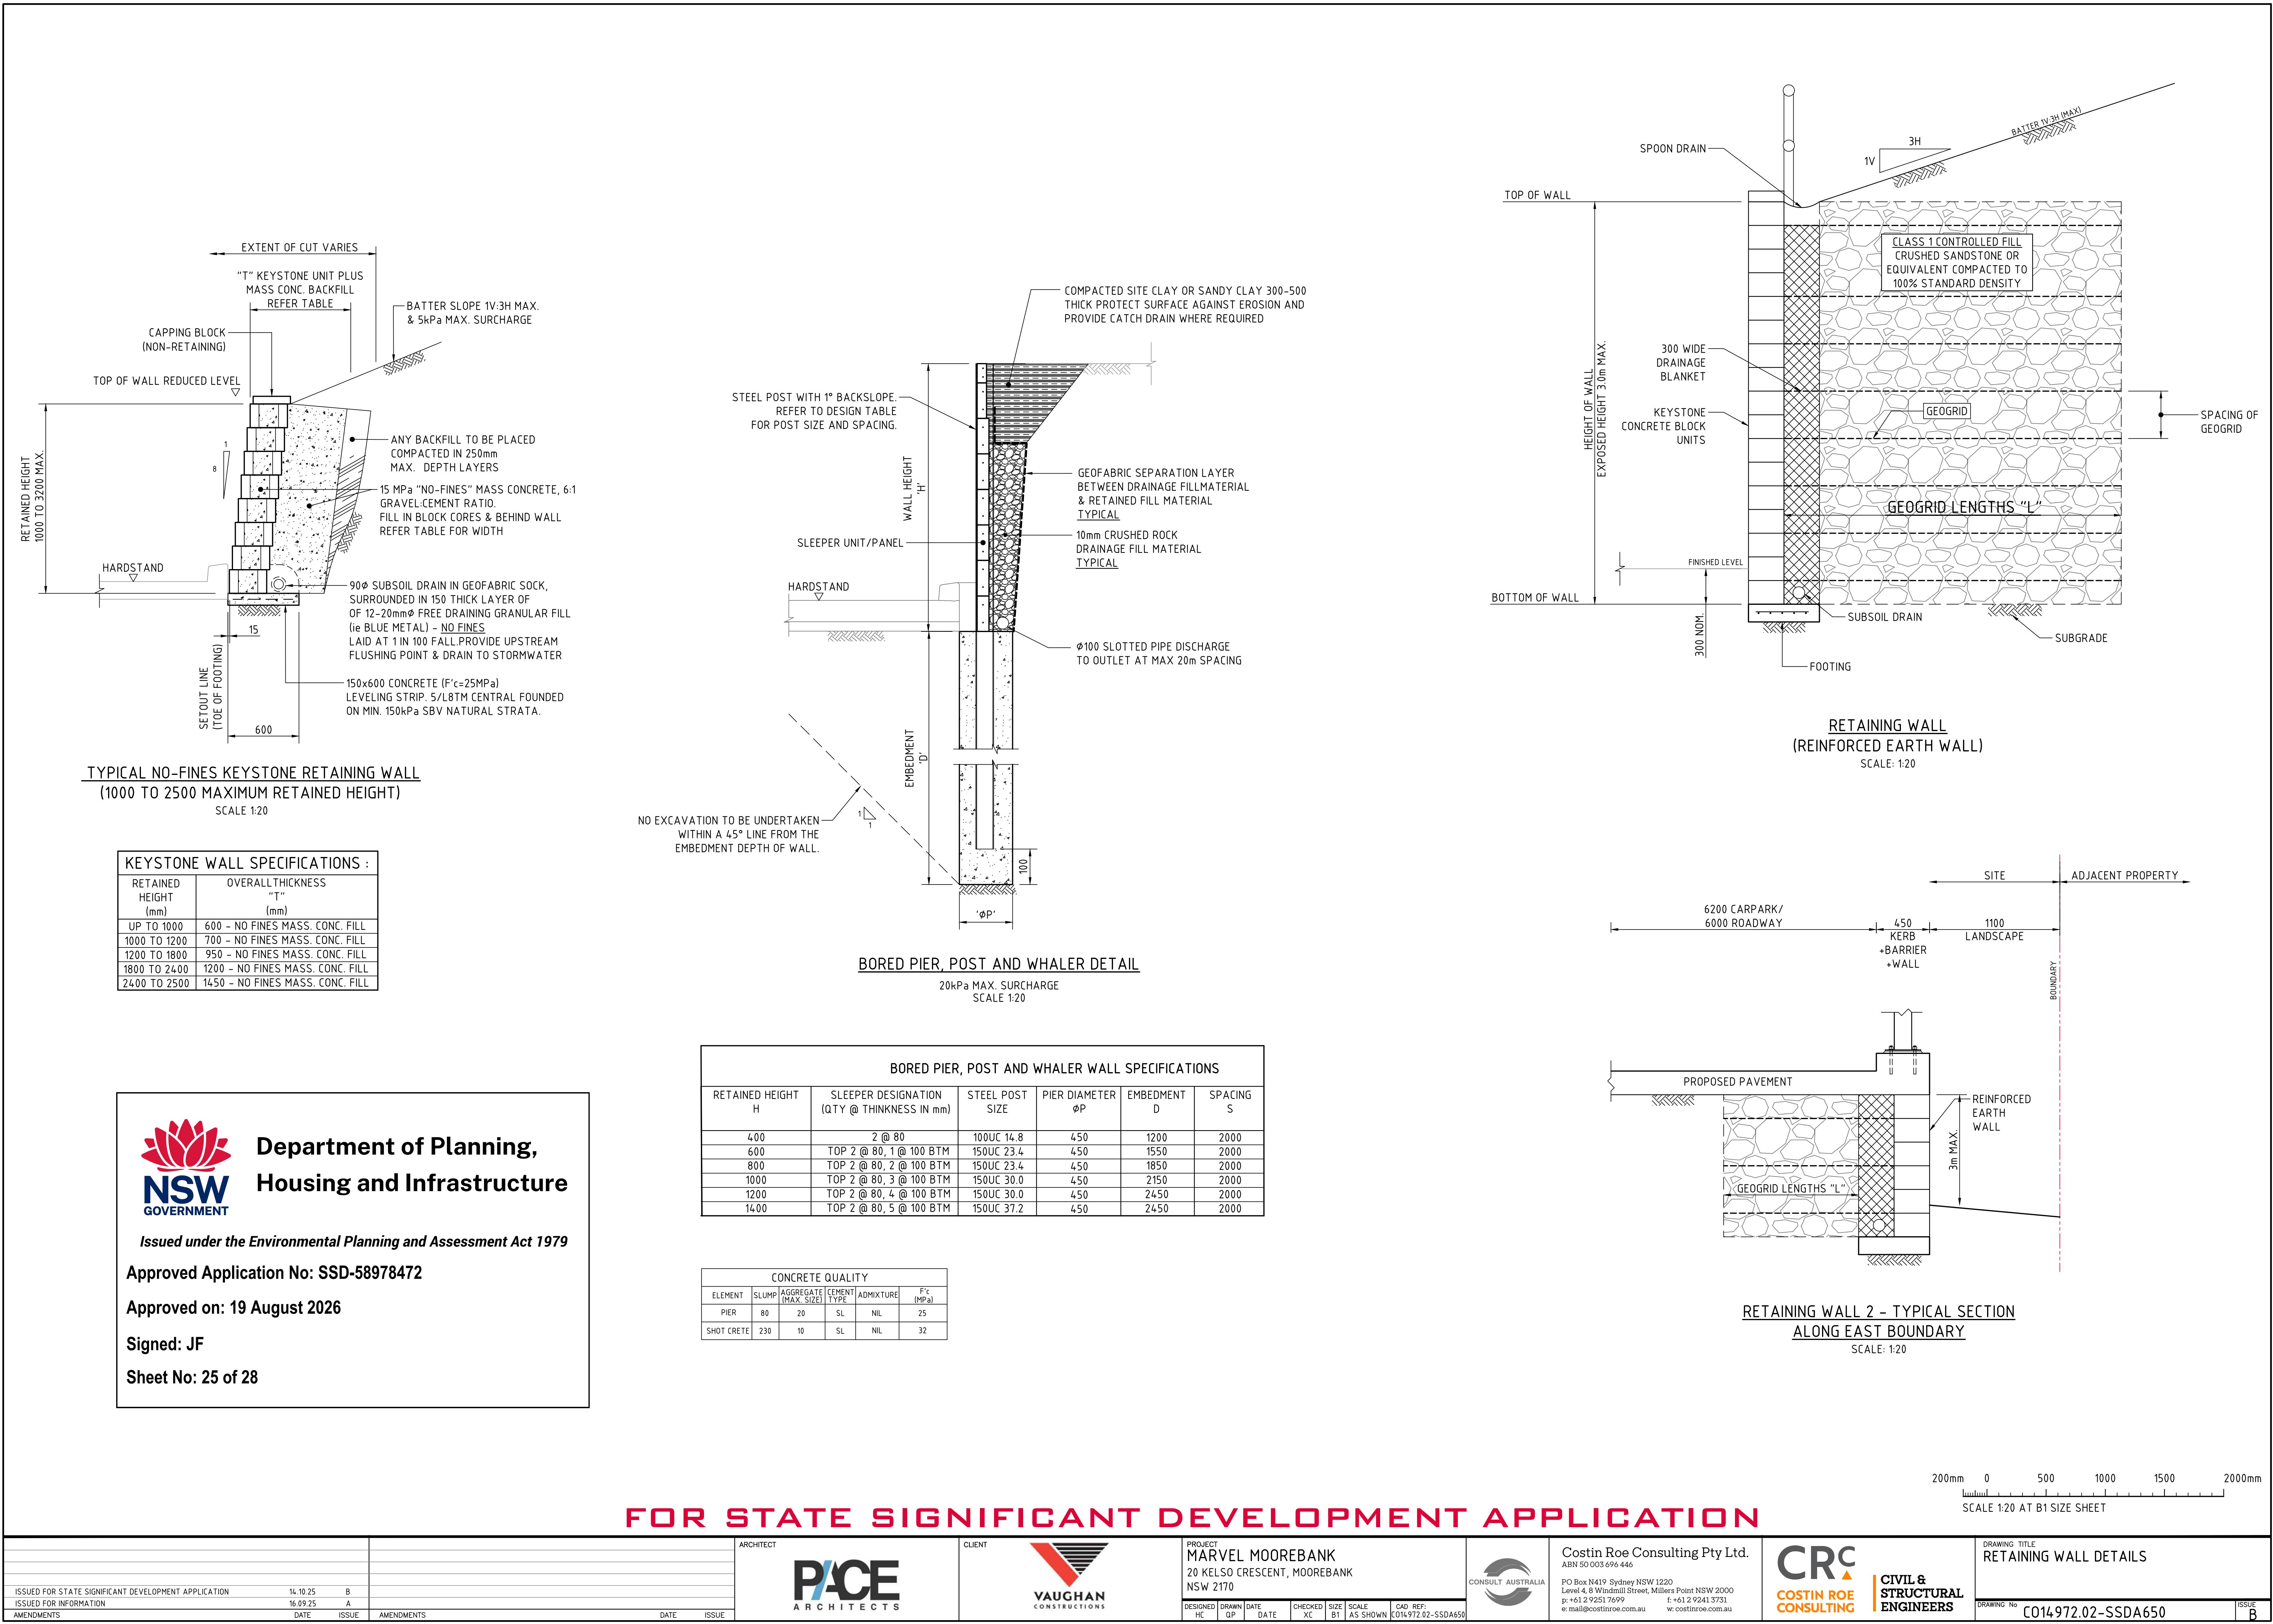

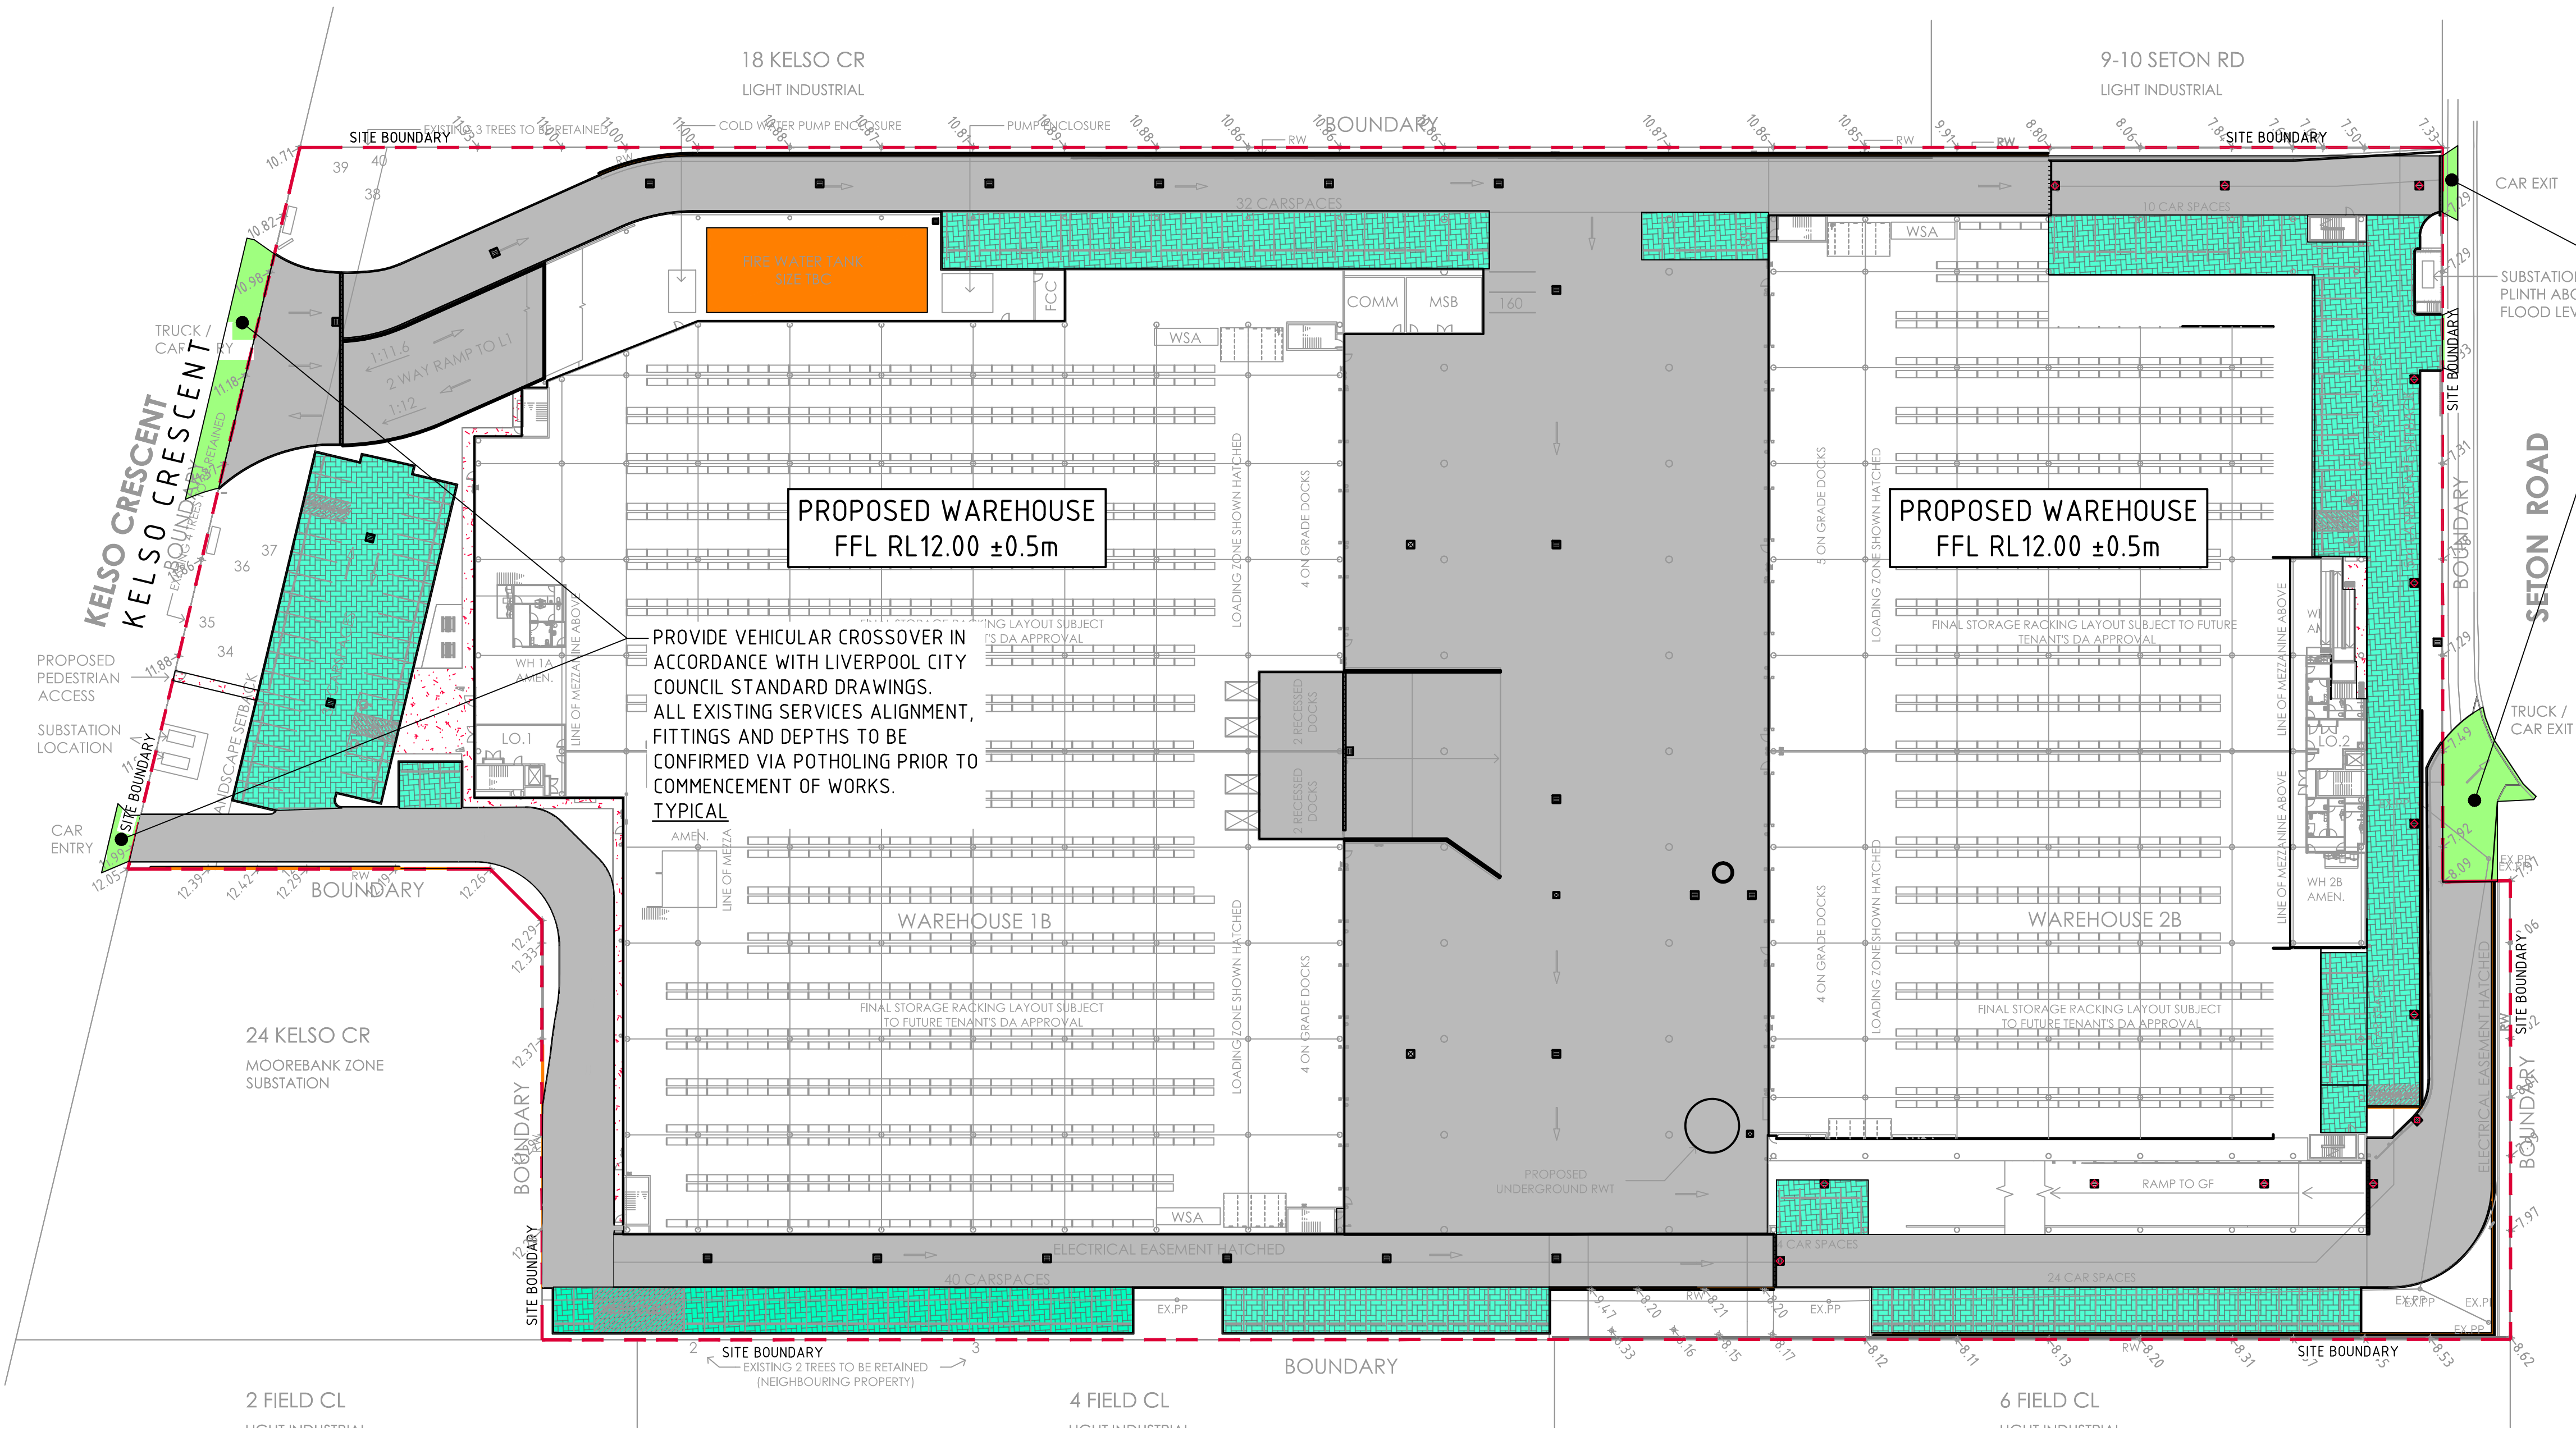

EXTERNAL PAVEMENT PLAN
SCALE 1:500



Department of Planning,
Housing and Infrastructure

Issued under the Environmental Planning and Assessment Act 1979

Approved Application No: SSD-58978472

Approved on: 19 August 2026

Signed: JF

Sheet No: 26 of 28

FOR STATE SIGNIFICANT DEVELOPMENT APPLICATION

ISSUED FOR STATE SIGNIFICANT DEVELOPMENT APPLICATION	17.10.25	C		
ISSUED FOR STATE SIGNIFICANT DEVELOPMENT APPLICATION	14.10.25	B		
ISSUED FOR INFORMATION	16.09.25	A		
AMENDMENTS	DATE	ISSUE	AMENDMENTS	DATE


ARCHITECT	CLIENT
PACE ARCHITECTS	VAUGHAN CONSTRUCTIONS


PROJECT	DESIGNED	DRAWN	DATE	CHECKED	SIZE	SCALE	CAD REF:
MARVEL MOOREBANK 20 KELSO CRESCENT, MOOREBANK NSW 2170	HC	GP	DATE	XC	B1	AS SHOWN	C014972.02-SSDA800

CONSULT AUSTRALIA	Costin Roe Consulting Pty Ltd. ABN 50 003 096 446 PO Box N419 Sydney NSW 1220 Level 4, 8 Windmill Street, Millers Point NSW 2000 p: +61 2 9251 7699 f: +61 2 9241 3731 e: mail@costinroe.com.au w: costinroe.com.au
-------------------	--


CRC COSTIN ROE CONSULTING	CIVIL & STRUCTURAL ENGINEERS
--	---

DRAWING TITLE	EXTERNAL PAVEMENT PLAN
DRAWING No	C014972.02-SSDA800
ISSUE	C

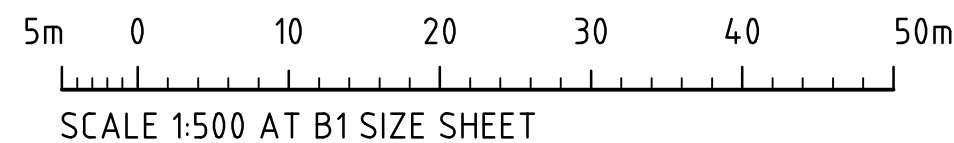


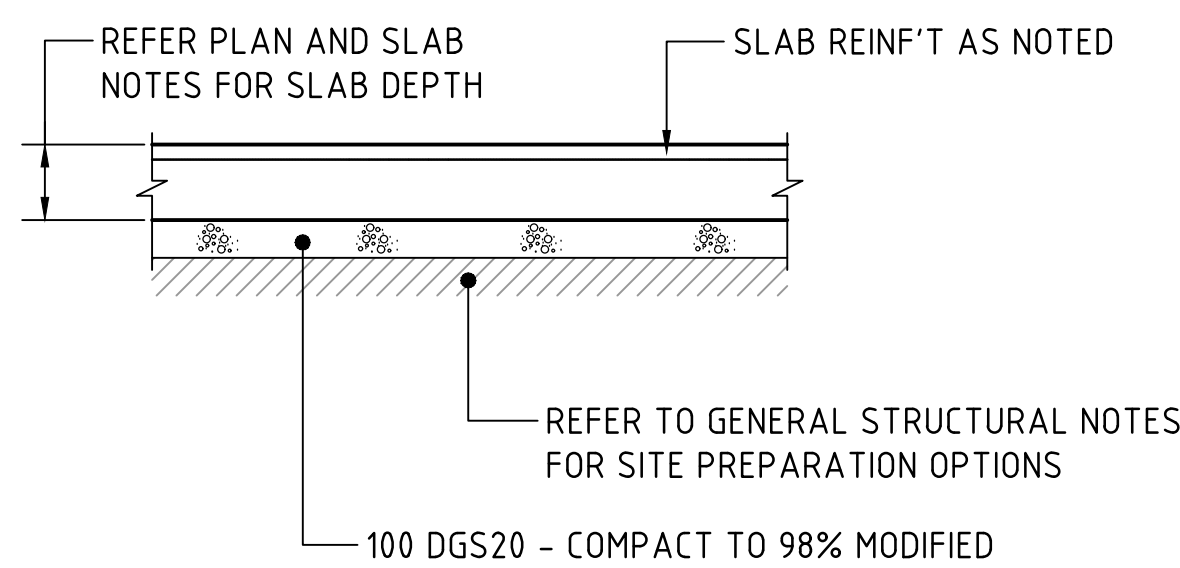


SLAB PREPARATION DETAIL
SCALE 1:20

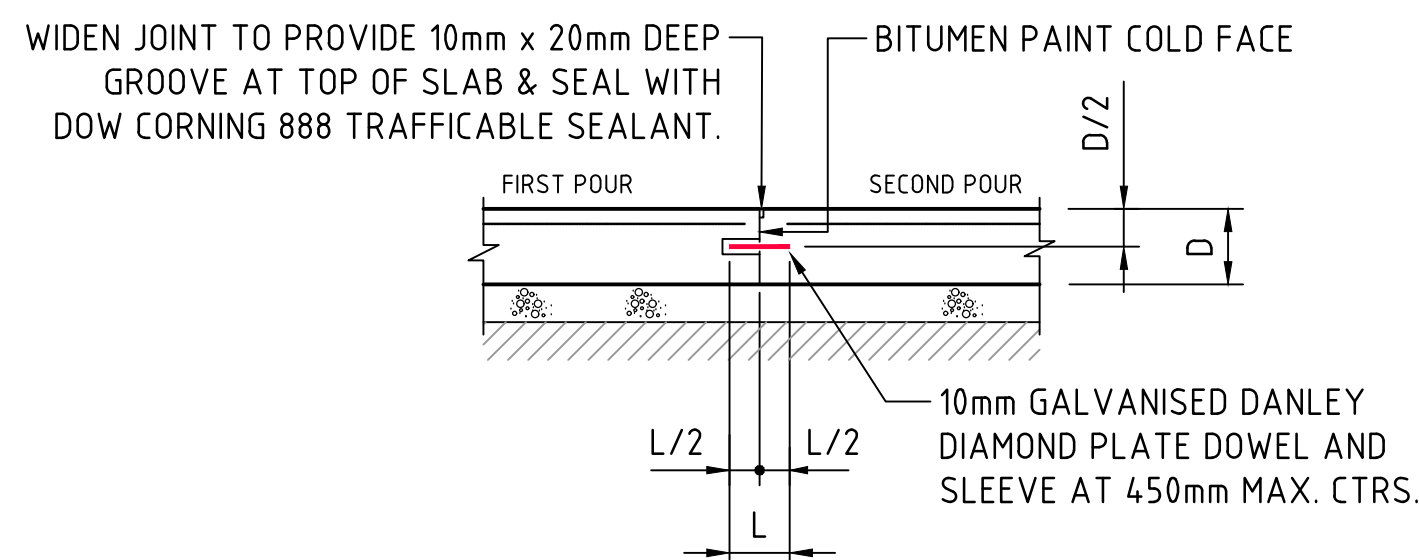


DOWELLED JOINT : DJ
SCALE 1:20

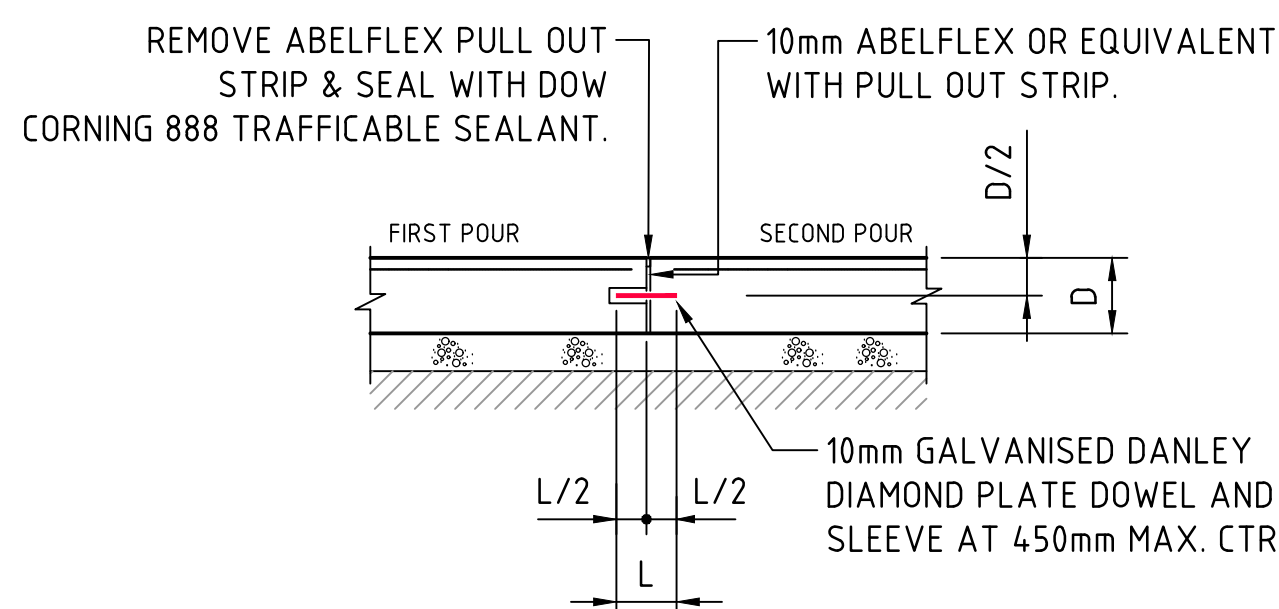


EXPANSION JOINT : EJ
SCALE 1:20

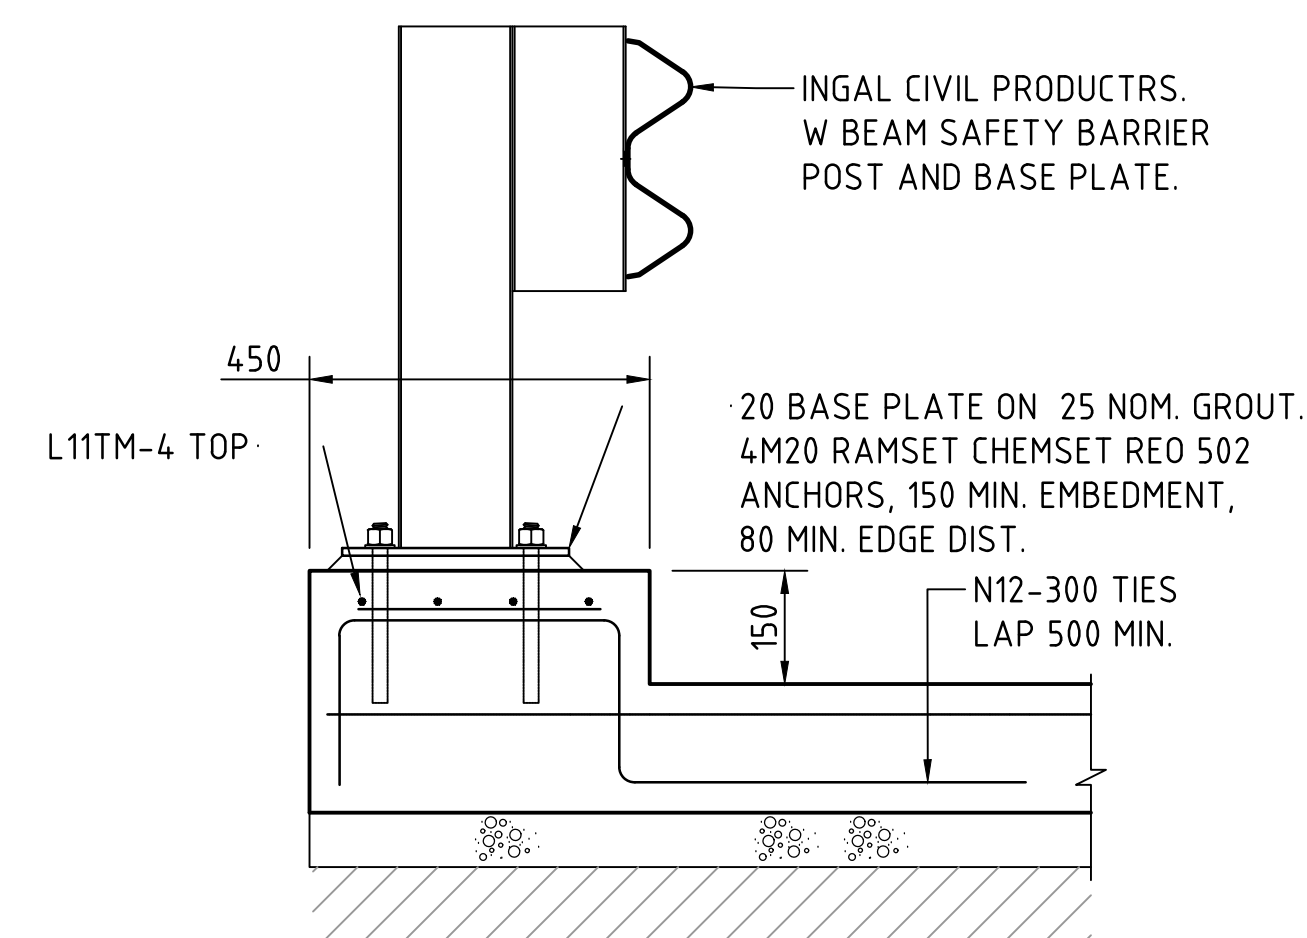


W-BEAM BARRIER & KERB - WBK
SCALE 1:10

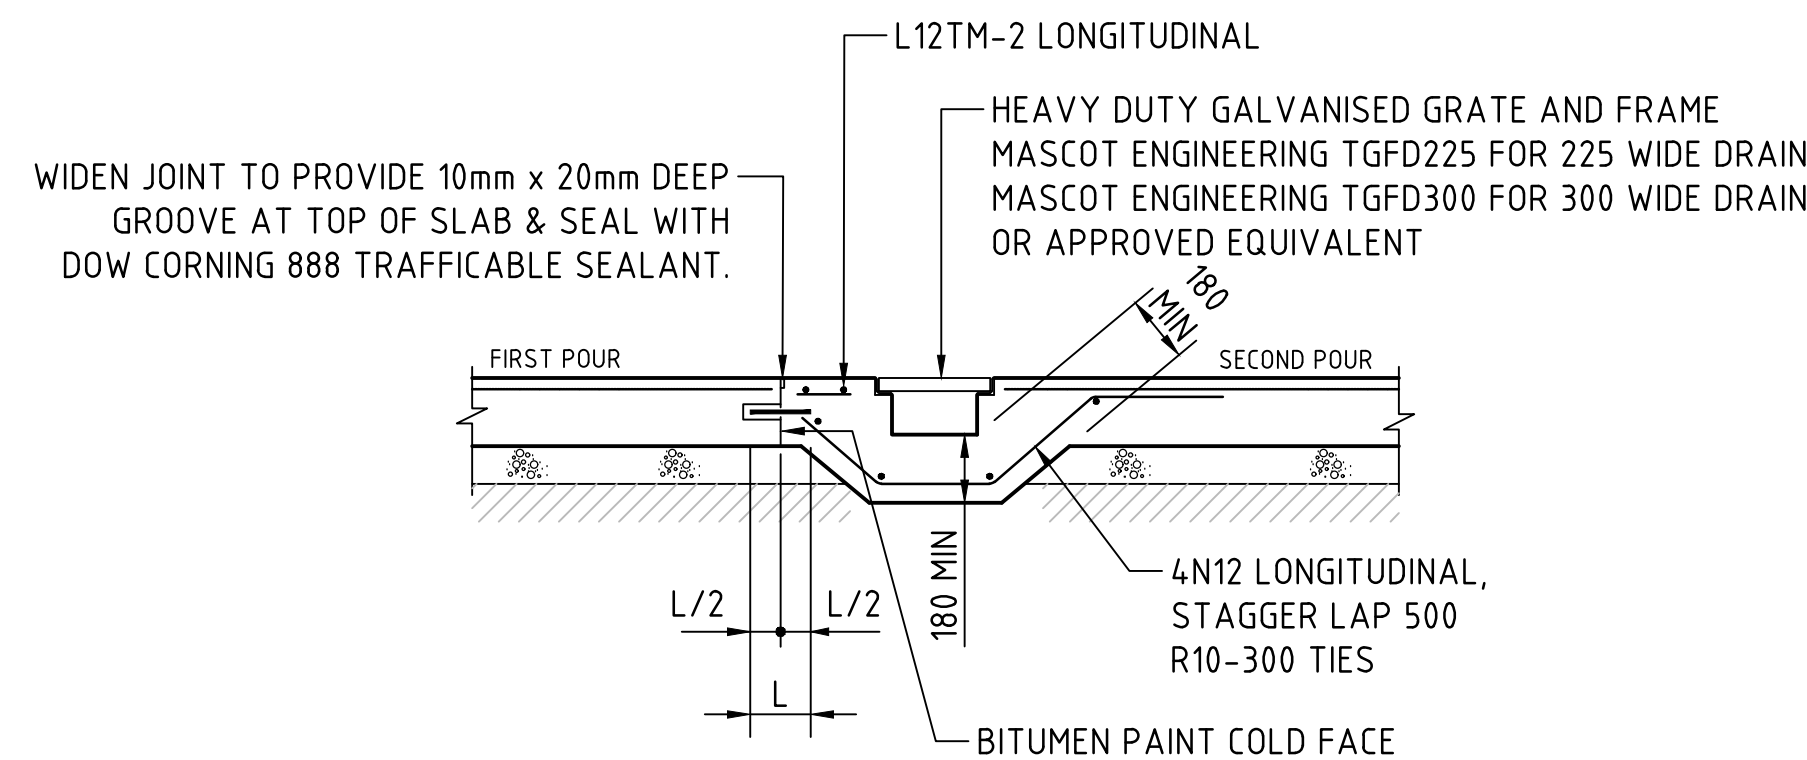

FALL 1:100 TO PITS
DOWEL JOINT AND GRATED DRAIN DETAIL
SCALE 1:20

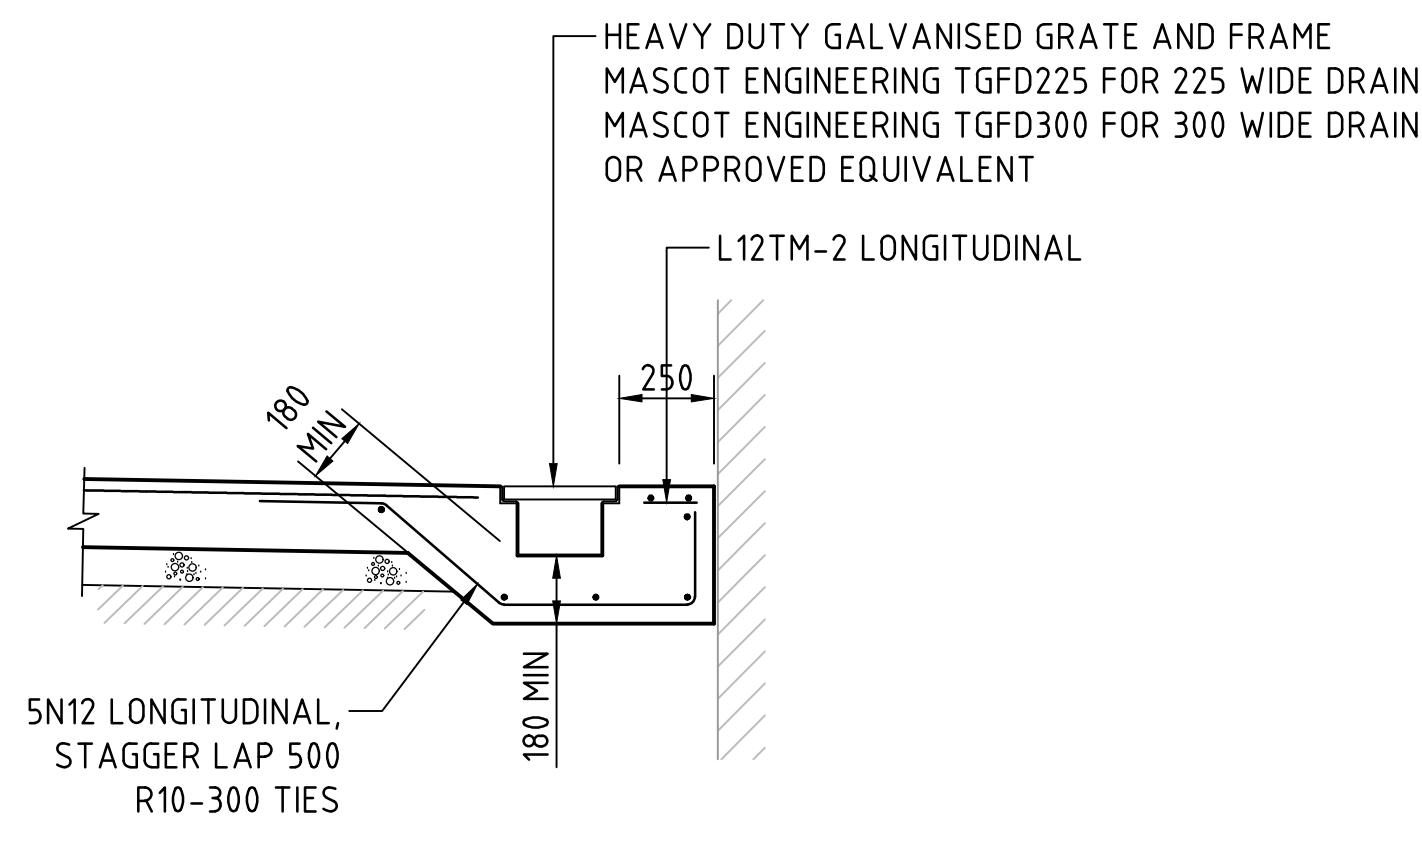


FALL 1:100 TO PITS
GRADED DRAIN DETAIL
SCALE 1:20

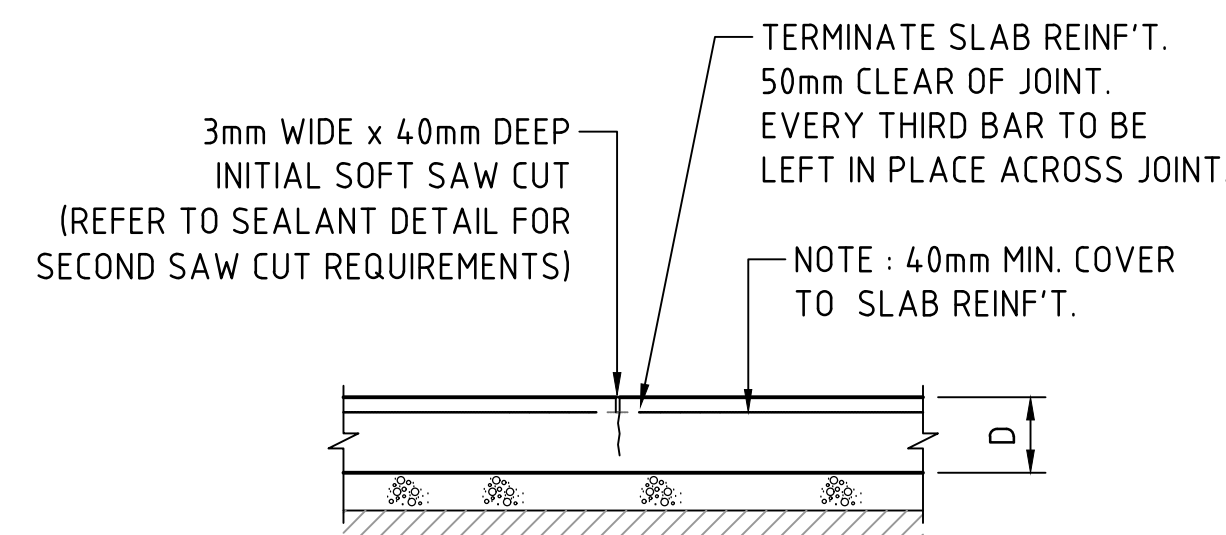


INITIAL SAWCUTS TO BE CARRIED OUT AS SOON AS PRACTICABLE AFTER POUR. THE CUTS ARE TO BE MADE BEFORE ANY CRACKING TO THE SLABS OCCUR. THE CONTRACTOR IS RESPONSIBLE FOR THE TIMING OF THE SAWCUTS. ENSURE SAWCUTS EXTEND FOR FULL LENGTH TO FACE OF WALLS.


TIED SAW CUT : T-SC
SCALE 1:20

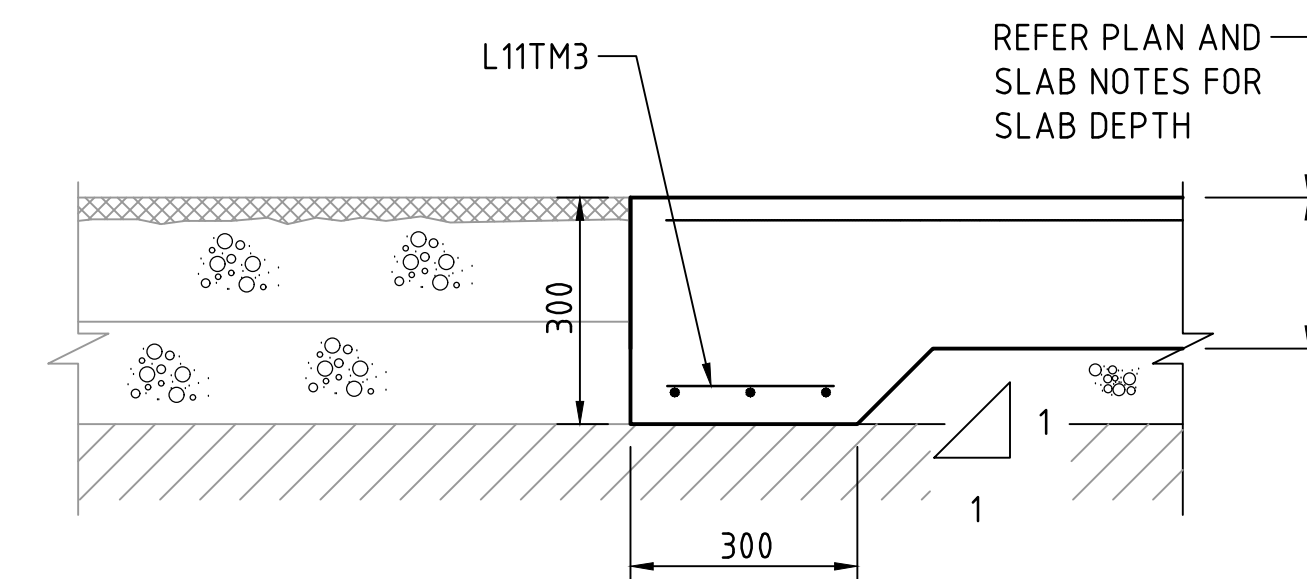


EDGE THICKENING : ET
SCALE 1:10

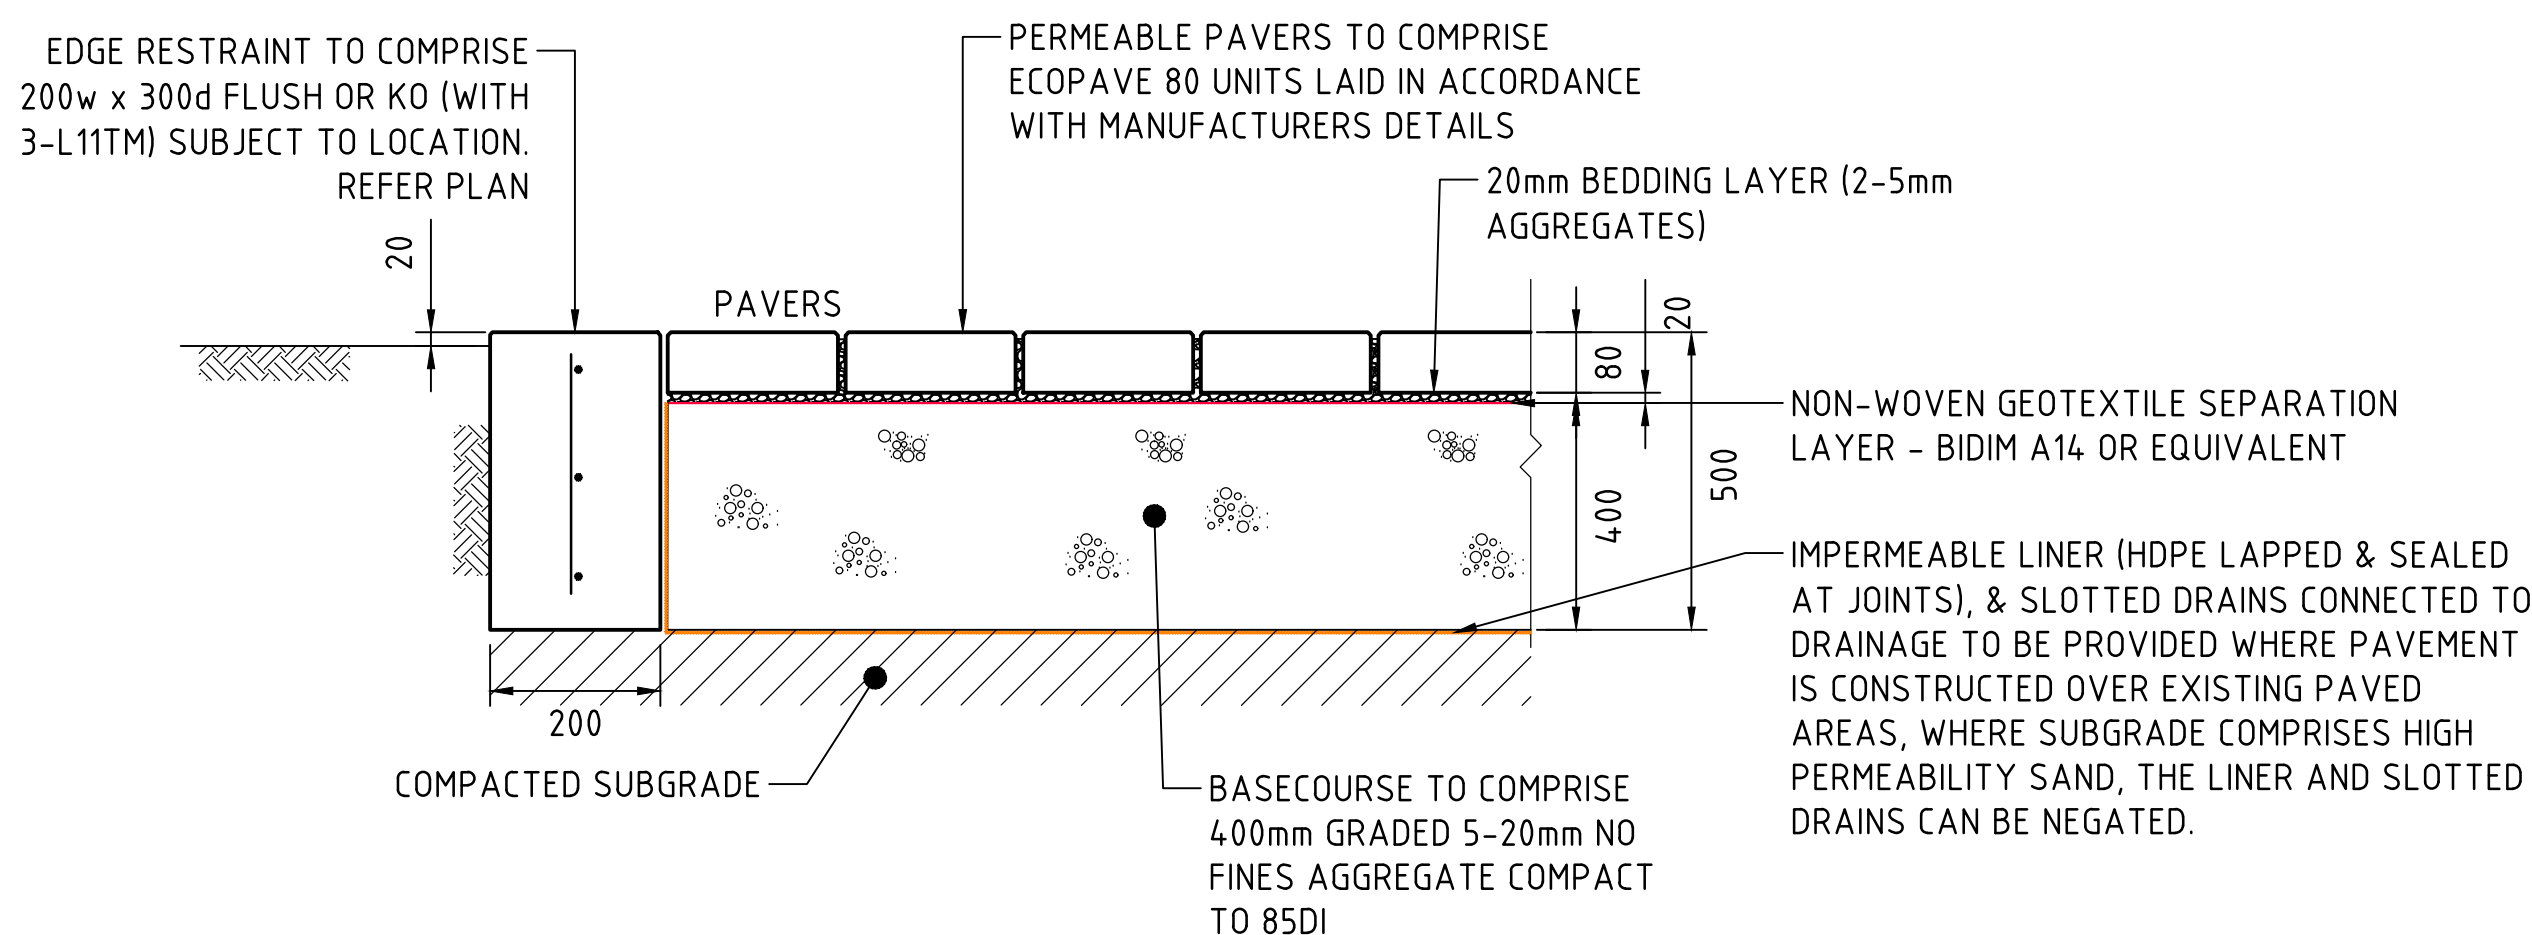

PERMEABLE PAVEMENT (TRAFFICABLE)
SCALE 1:10

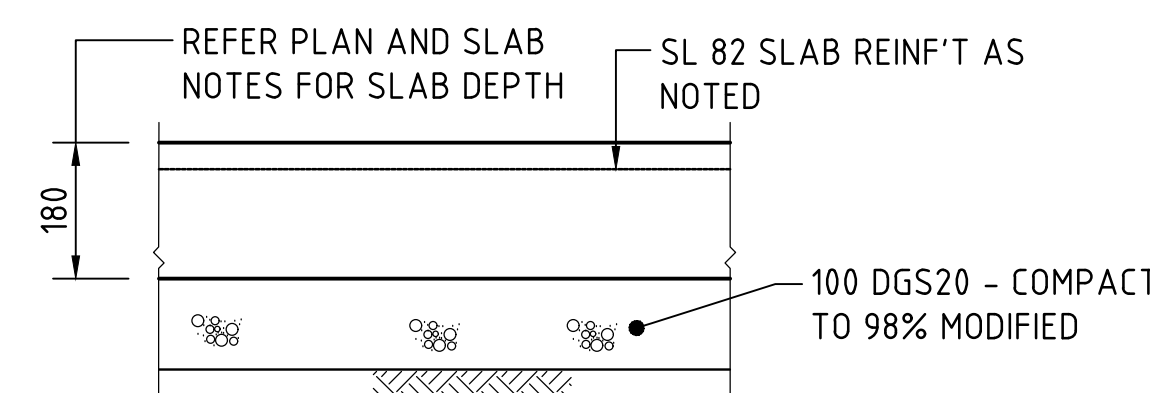


HEAVY DUTY CONCRETE DETAIL
SCALE 1:10
DESIGN TRAFFIC: UNLIMITED REPETITIONS OF B-DOUBLE

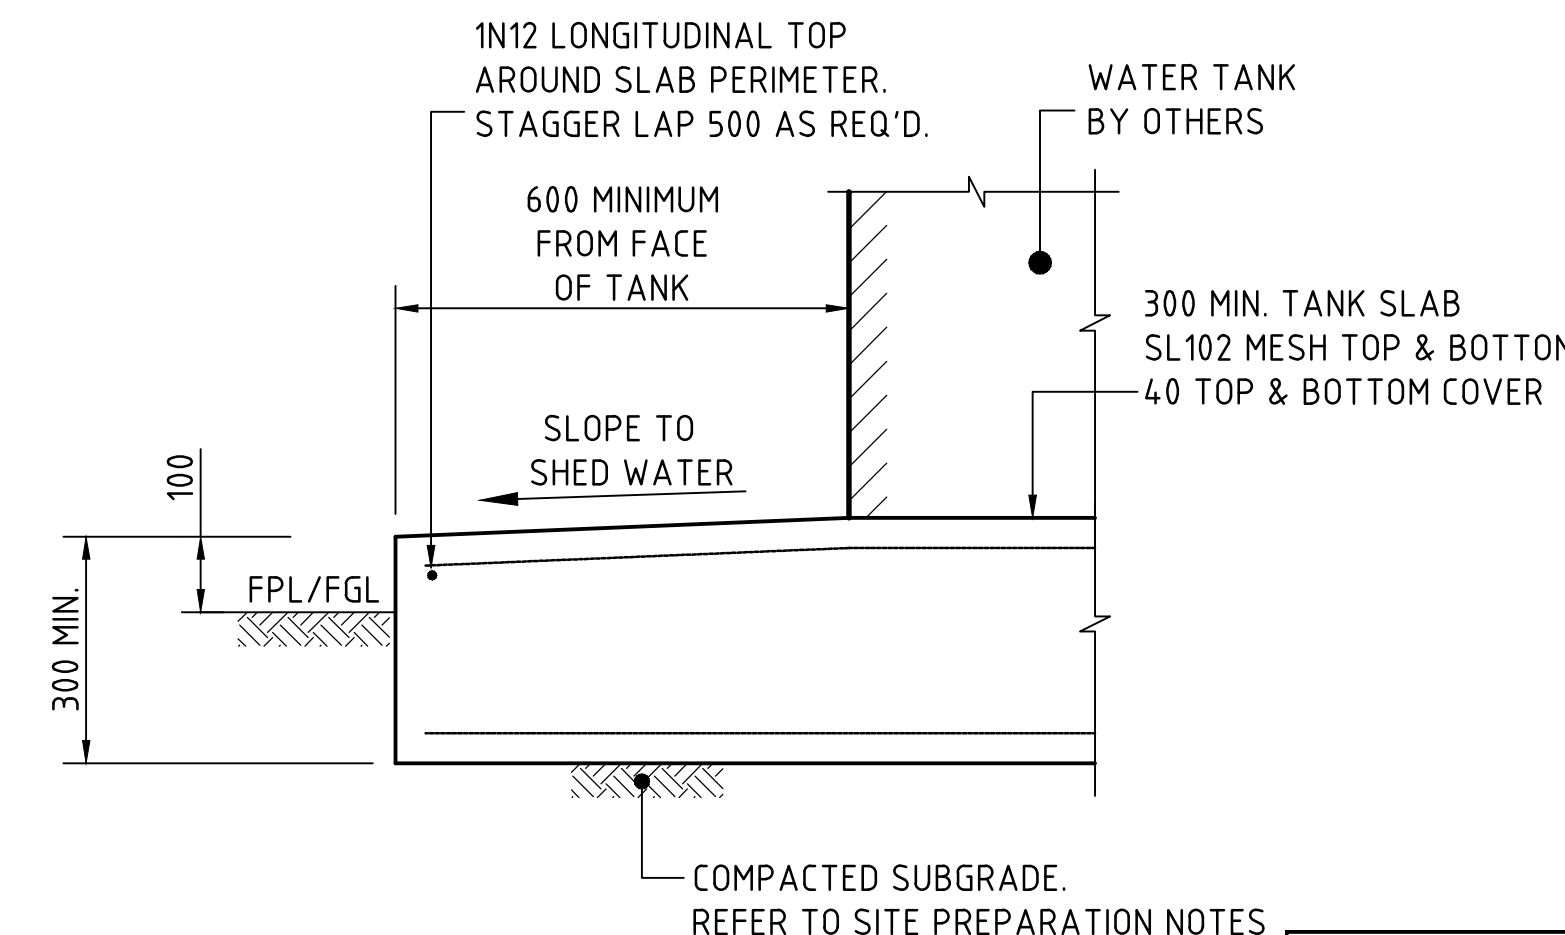


SPRINKLER TANK SLAB DETAILS
SCALE 1:10



ALLOWANCE FOR SETTLEMENT :
ALLOWANCE FOR SETTLEMENT OF TANK SLAB UP TO 100mm MUST BE MADE FOR ALL SERVICES CONNECTIONS. HYDRAULIC ENGINEER / PLUMBER TO PROVIDE SUITABLY DESIGNED FLEXIBLE CONNECTIONS FOR ALL SERVICES.

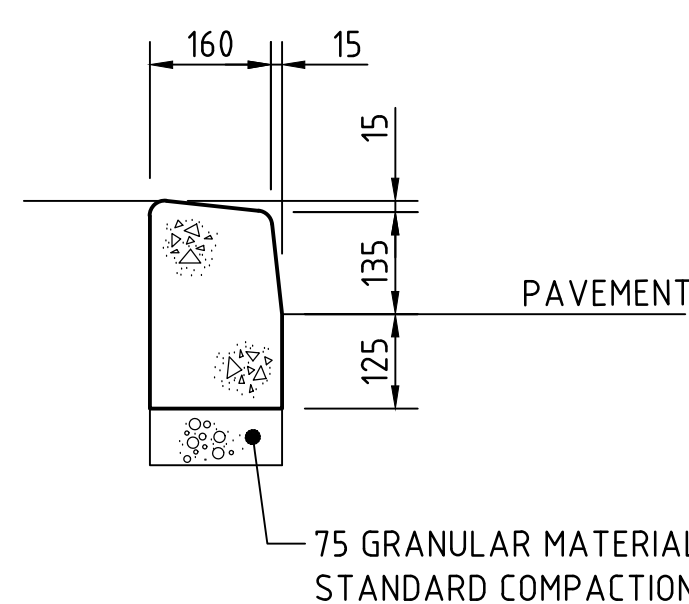

KERB ONLY - KO
SCALE 1:10
PROVIDE JOINTS IN KERB AT 5.0m MAX. CENTRES

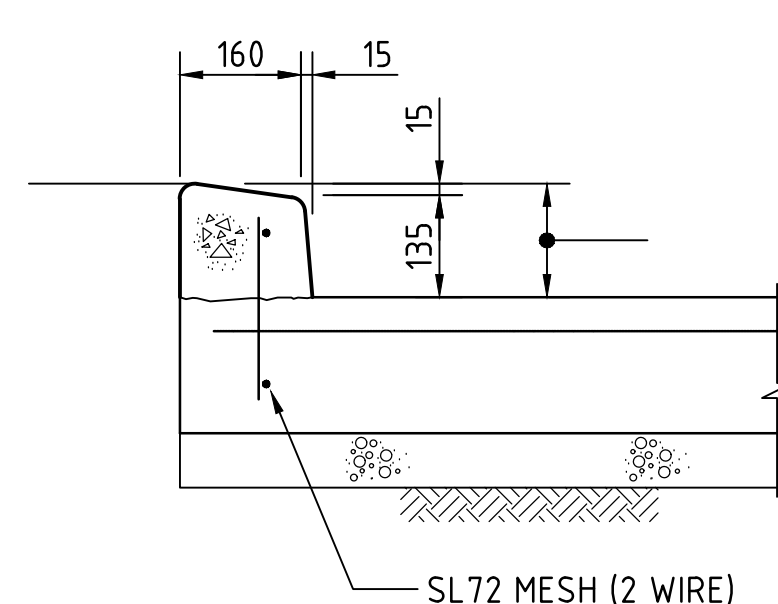


INTEGRAL KERB - IK
SCALE 1:10
PROVIDE JOINTS IN KERB TO MATCH JOINTS IN PAVEMENT

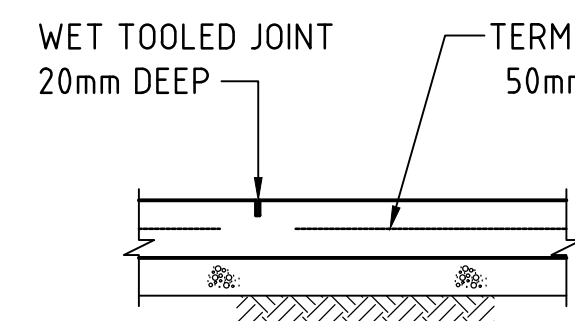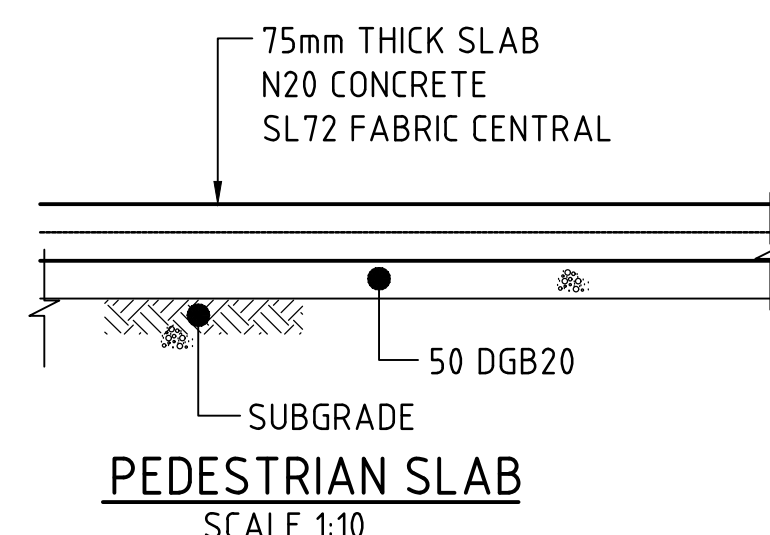

WET TOOLED JOINT
SCALE 1:10

NOTE: PROVIDE SAWCUT JOINTS AT 2000 MAX. CTS. AND AT 1200 MAX. CTS. FOR PUBLIC DOMAIN

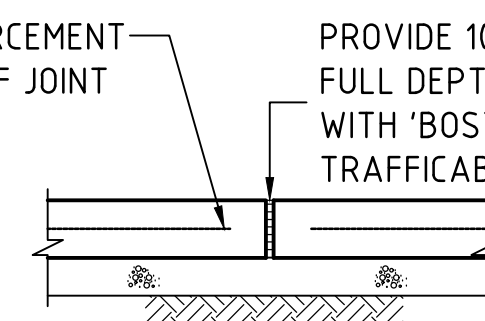


BUTT JOINT
SCALE 1:10

NOTE: PROVIDE EXPANSION JOINTS AT 6000 MAX. CTS. AND AT 3600 MAX. CTS. FOR PUBLIC DOMAIN

PEDESTRIAN SLAB DETAILS



FOR STATE SIGNIFICANT DEVELOPMENT APPLICATION

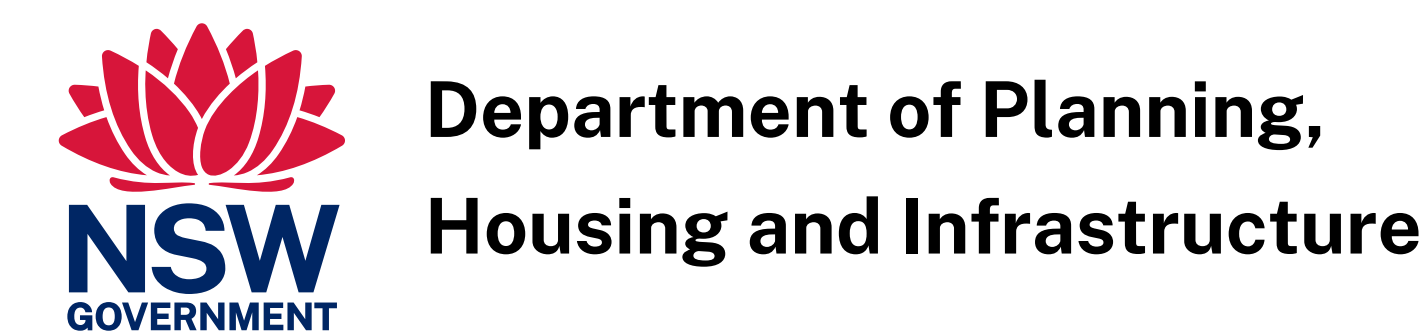

Department of Planning,
Housing and Infrastructure


Issued under the Environmental Planning and Assessment Act 1979

Approved Application No: SSD-58978472


Approved on: 19 August 2026

Signed: JF


Sheet No: 27 of 28

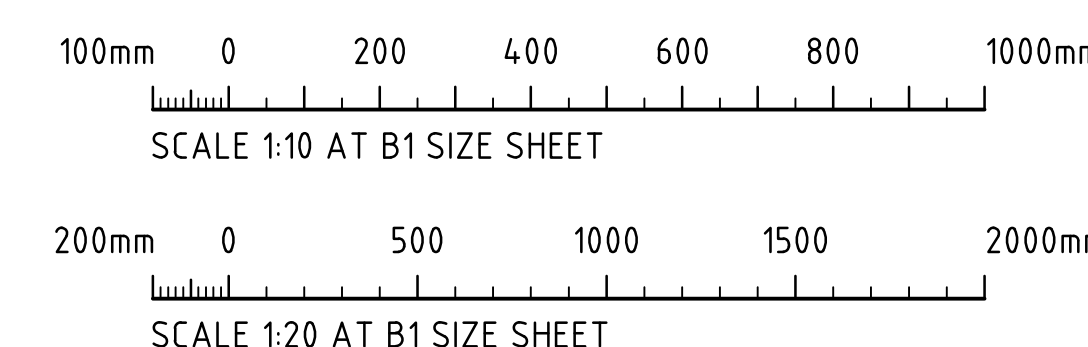


ISSUED FOR STATE SIGNIFICANT DEVELOPMENT APPLICATION			14.10.25			B			ARCHITECT			CLIENT			PROJECT			Costin Roe Consulting Pty Ltd.			DRAWING TITLE		
ISSUED FOR INFORMATION			16.09.25			A			PACE			VAUGHAN			MARVEL MOOREBANK			ABN 50 003 096 446			EXTERNAL PAVEMENT DETAILS		
AMENDMENTS			DATE			ISSUE			ARCHITECTS			CONSTRUCTIONS			20 KELSO CRESCENT, MOOREBANK			PO Box N419 Sydney NSW 1220			SHEET 1		
															NSW 2170			Level 4, 8 Windmill Street, Millers Point NSW 2000			C014972.02-SSDA850		
																		p: +61 2 9251 7699			ISSUE		
																		e: mail@costinroe.com.au			B		
																		w: costinroe.com.au					

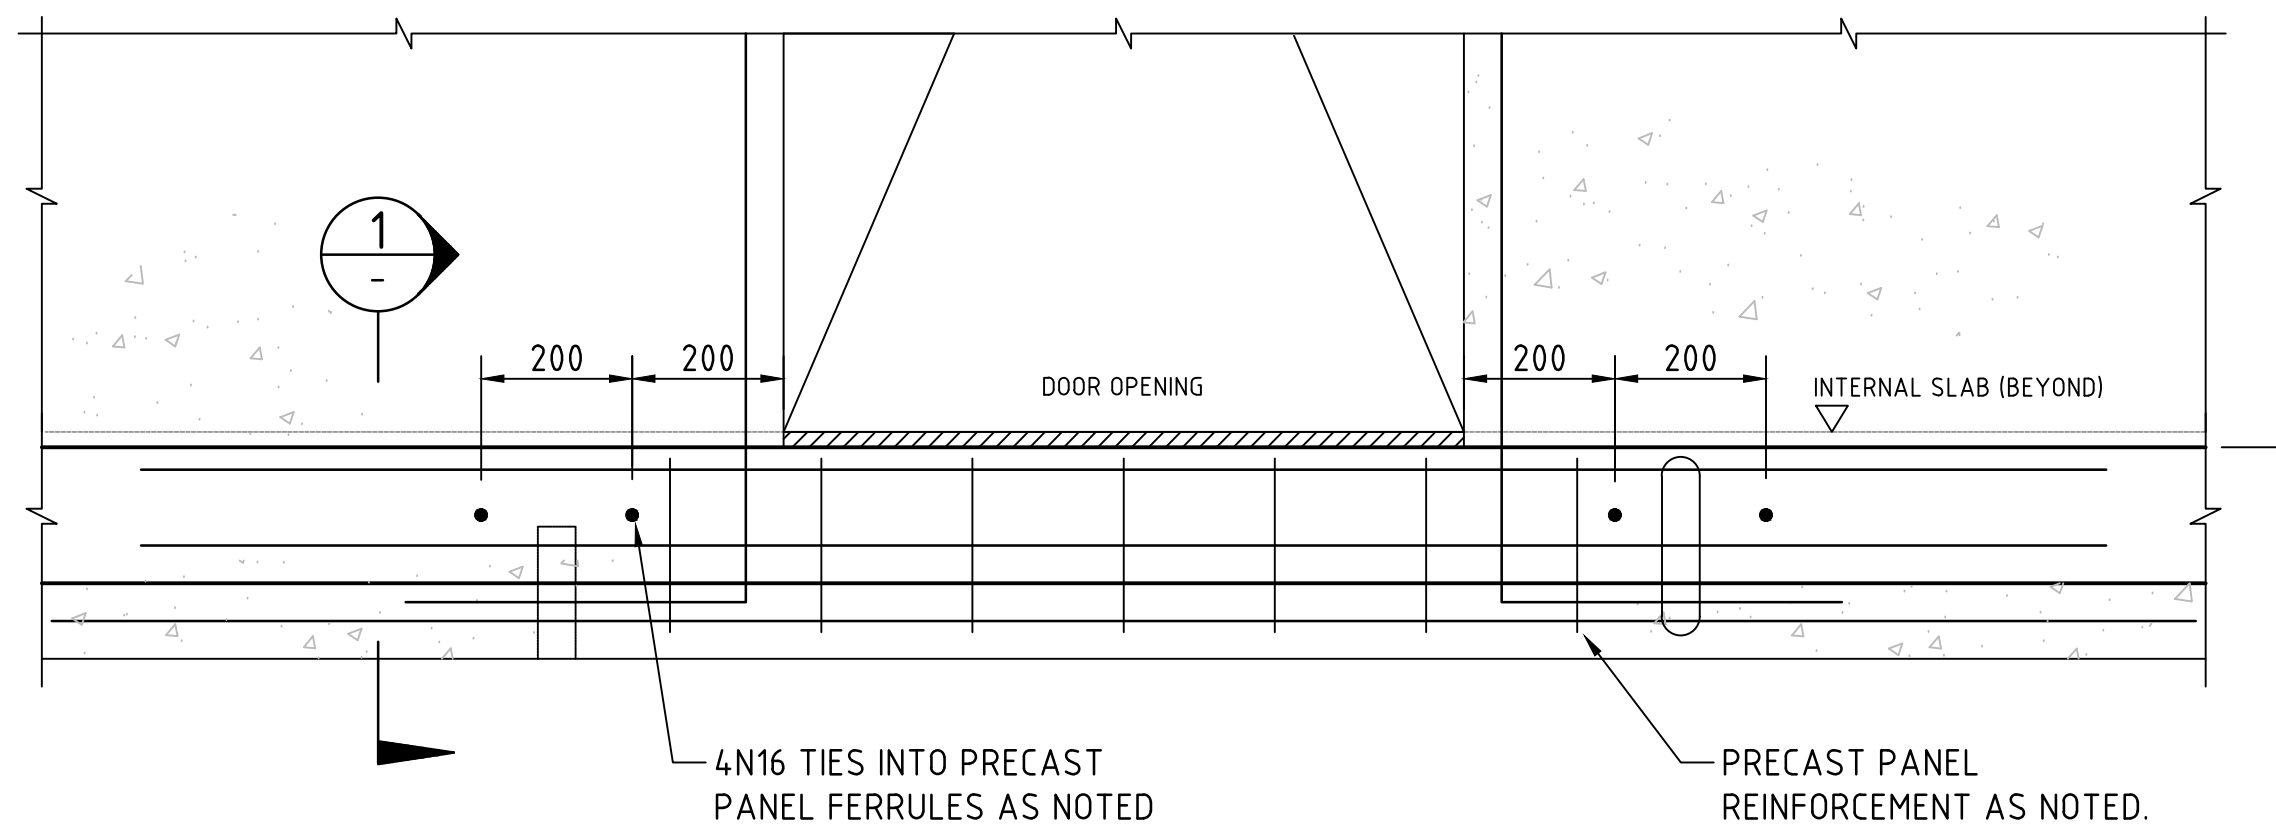

EXTERNAL PAVEMENT DETAIL AT PEDESTRIAN DOORS - PD
SCALE 1:10
(NOTE: EXTERNAL PAVEMENT SLAB REINF'T. NOT SHOWN FOR CLARITY)

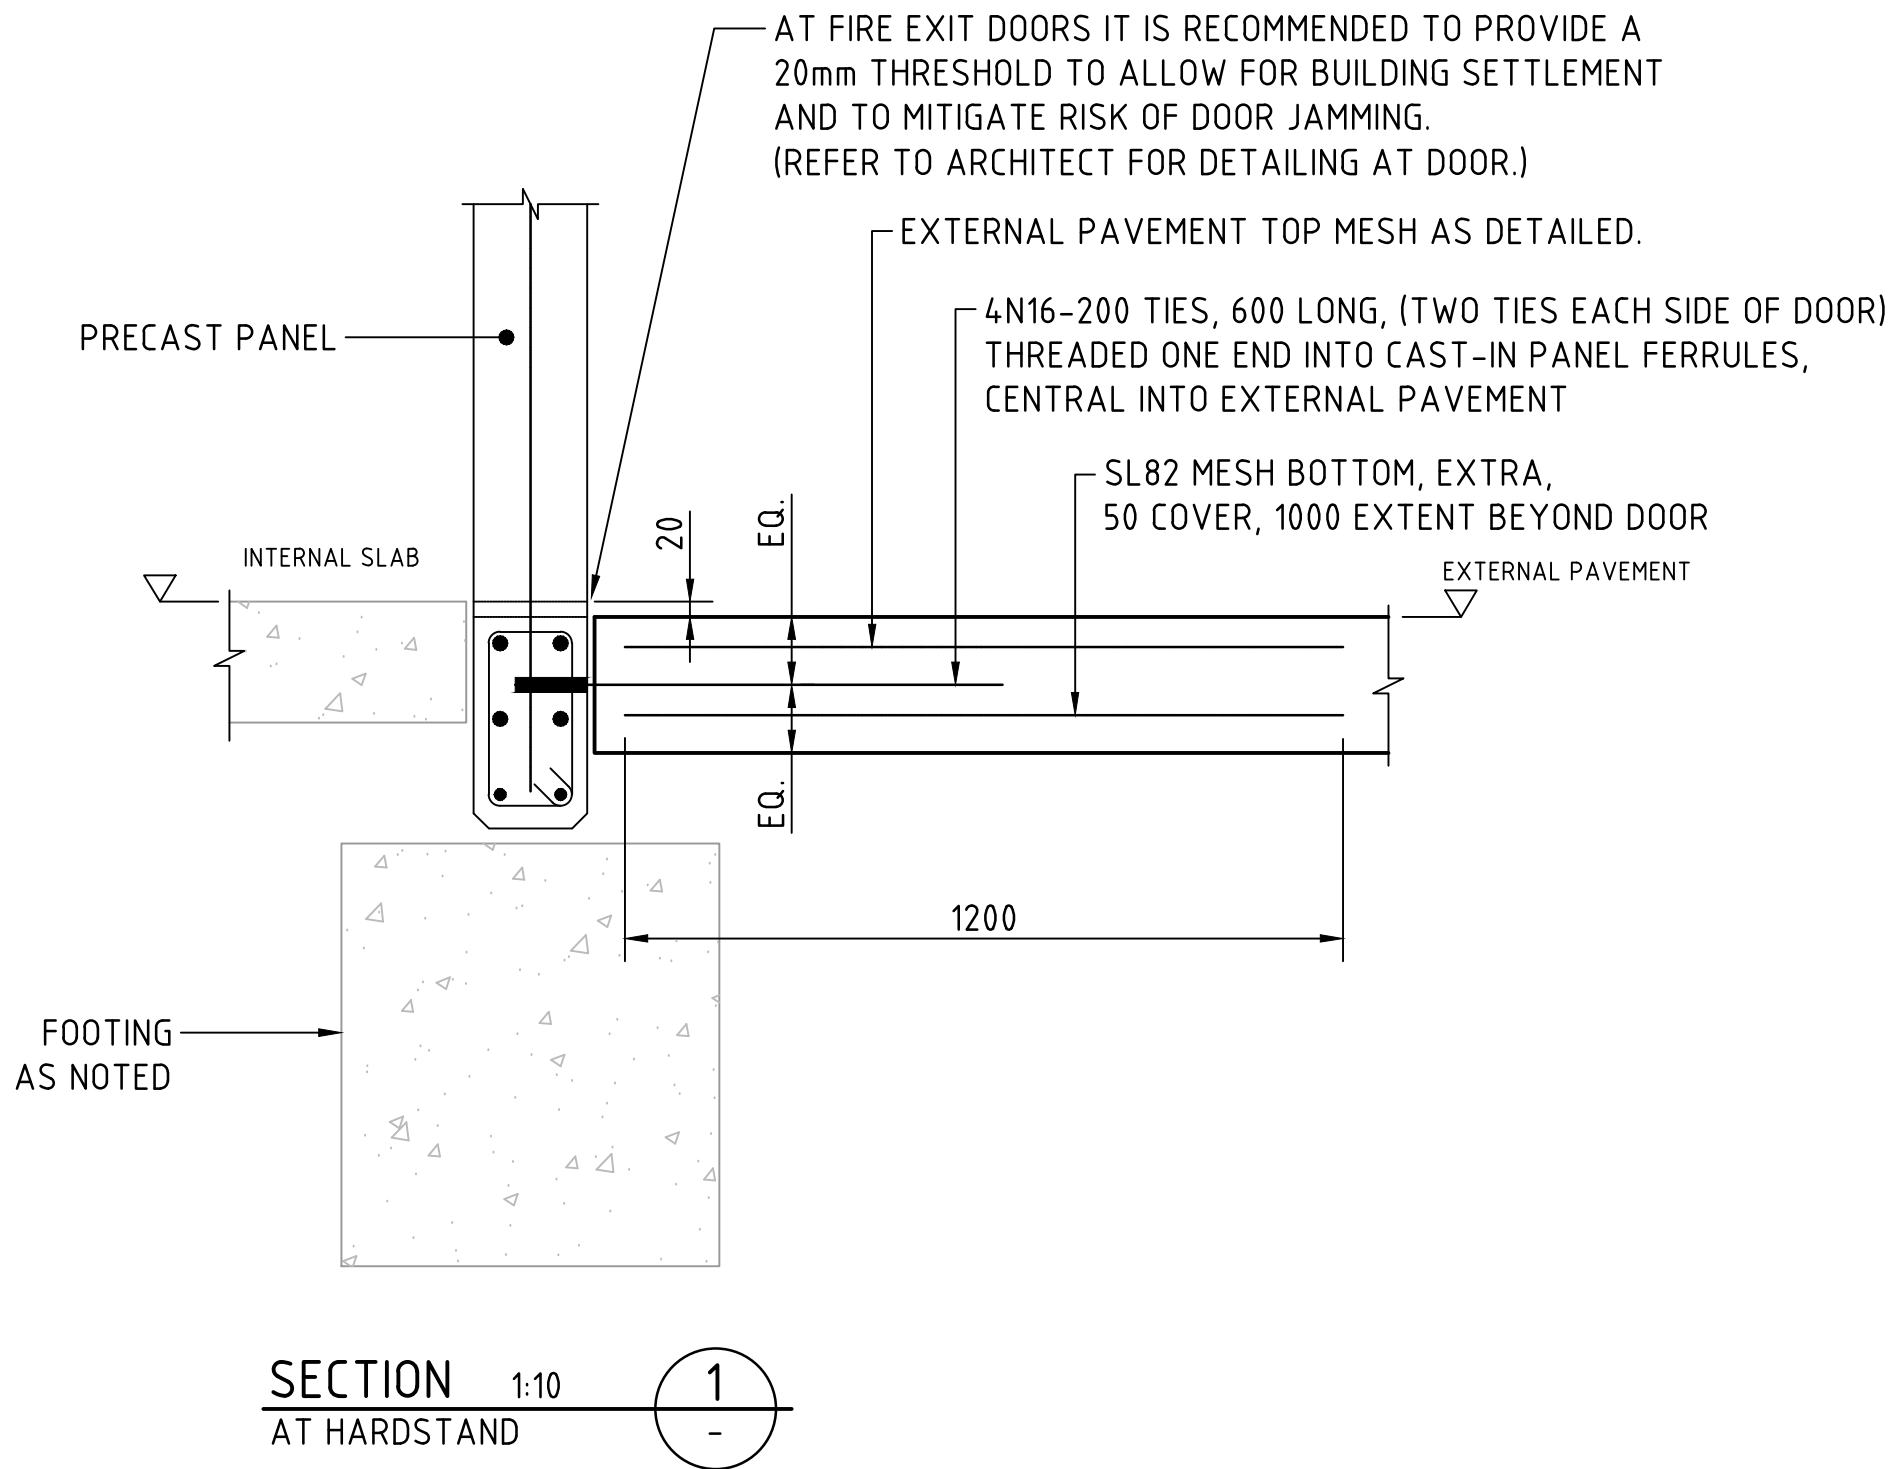


SECTION 1:10
AT HARDSTAND

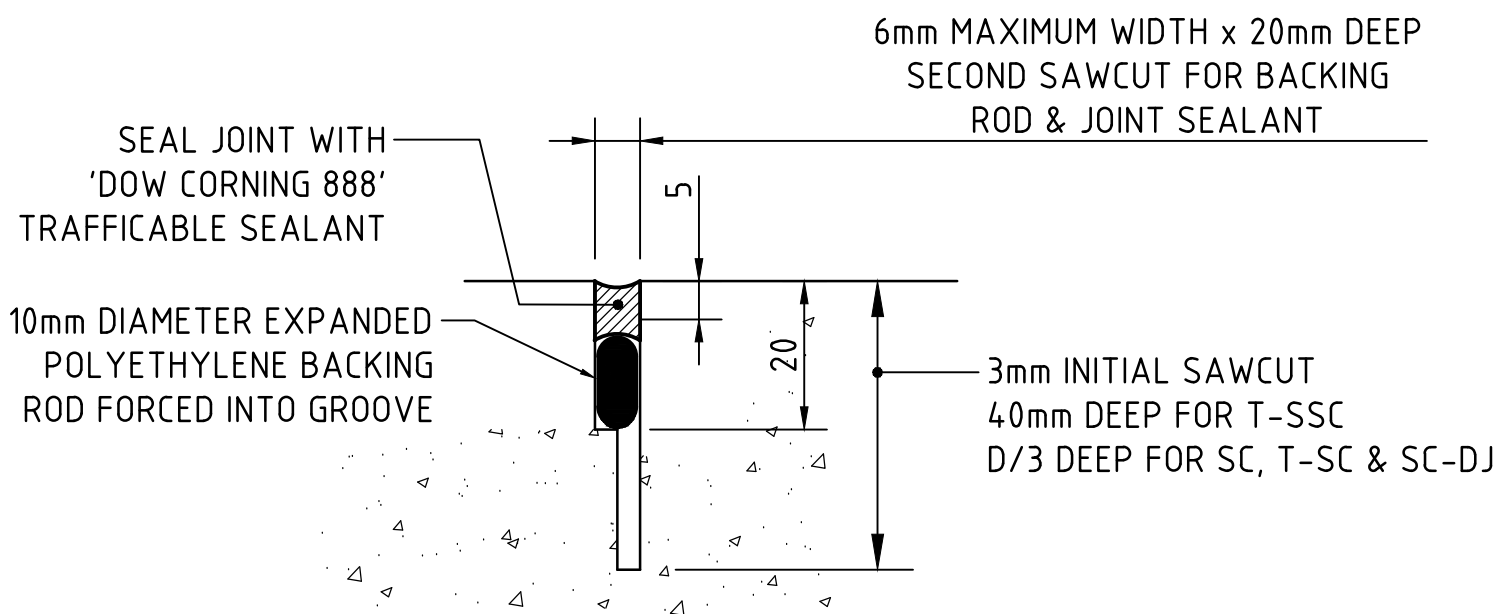


EXTERNAL PAVEMENT SLAB JOINT SEALANT DETAIL
N.T.S

- INSTALLATION PROCEDURE :
1. CLEAN SLURRY FROM 20mm DEEP x 6mm WIDE SAW CUT
 2. ALLOW TO DRY FULLY
 3. INSTALL 10mm DIAMETER EXPANDED POLYETHYLENE BACKING ROD (FORCE ROD TO BOTTOM OF SAWCUT)
 4. SEAL WITH 'DOW CORNING 888' TRAFFICABLE SEALANT

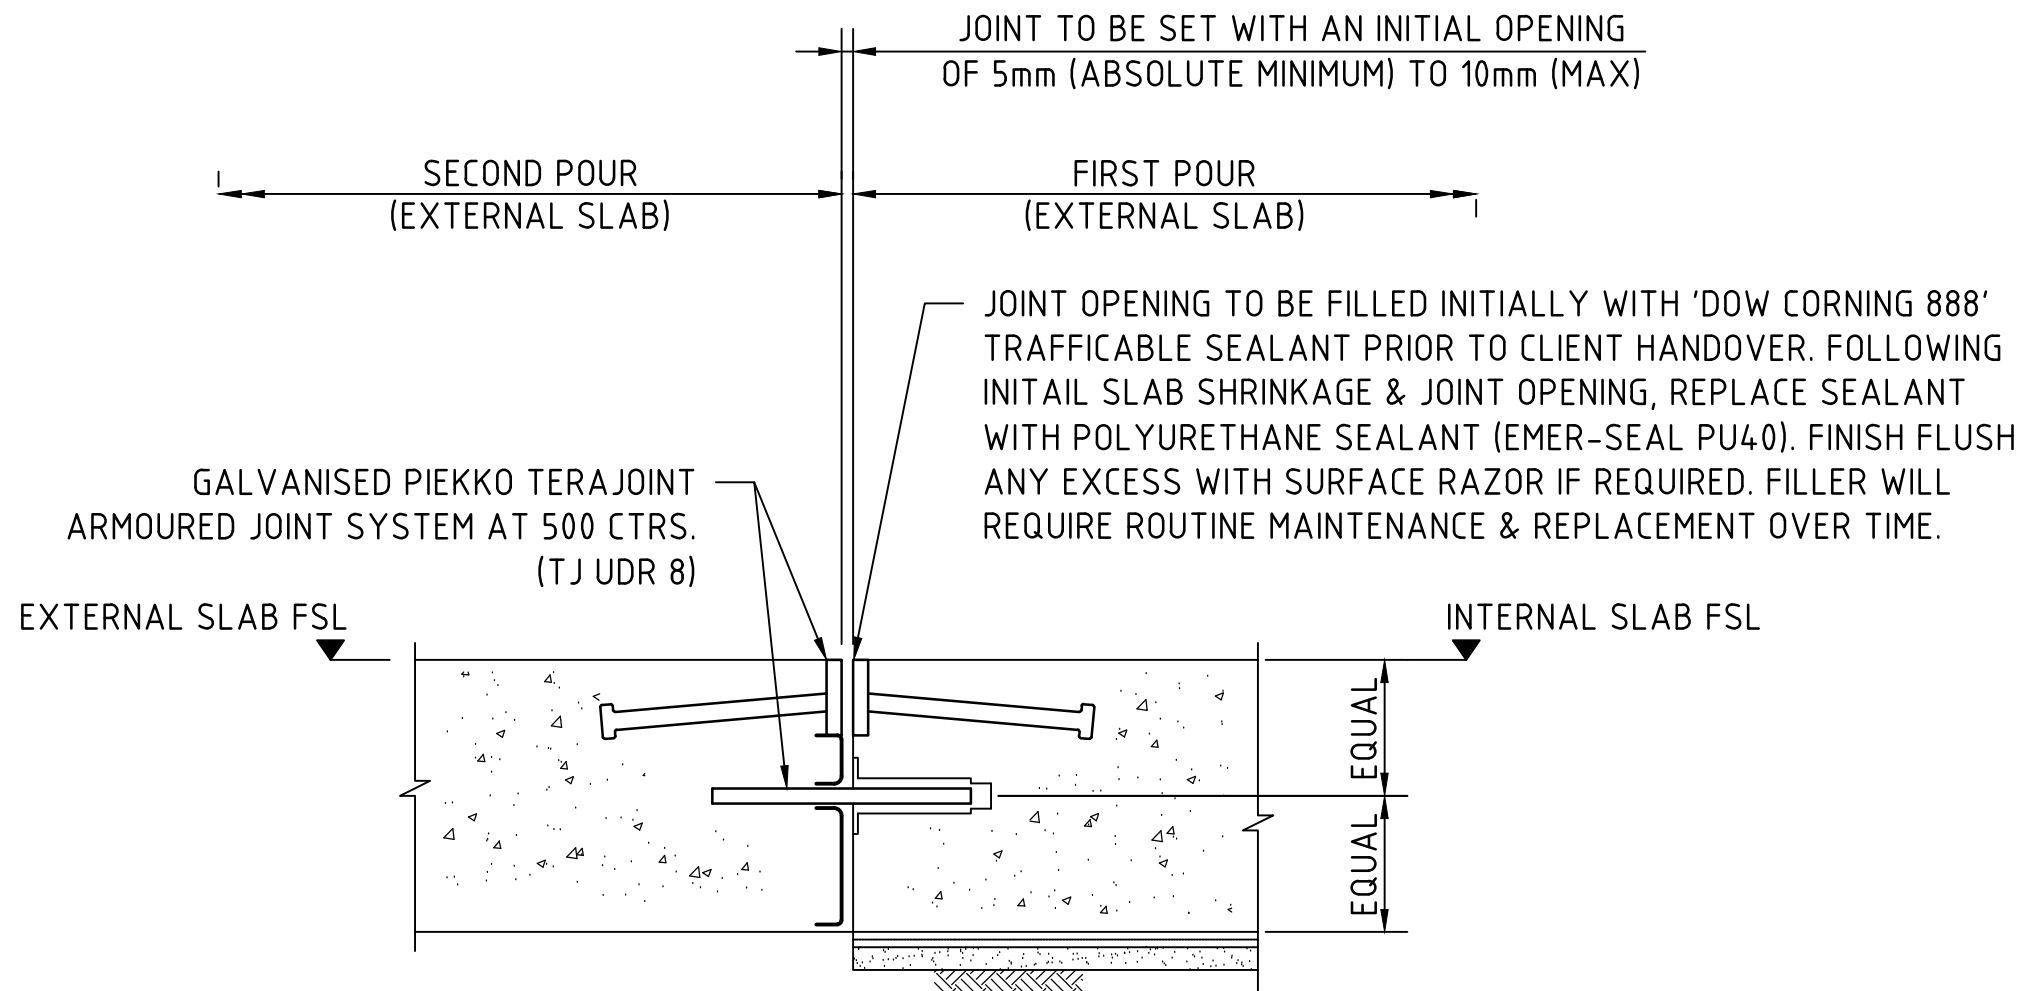

INTERNAL TO EXTERNAL SLAB GALVANIZED ARMoured DOWEL JOINT G-ADJ
(APPLICABLE AT ROLLER DOORS)
SCALE 1:5

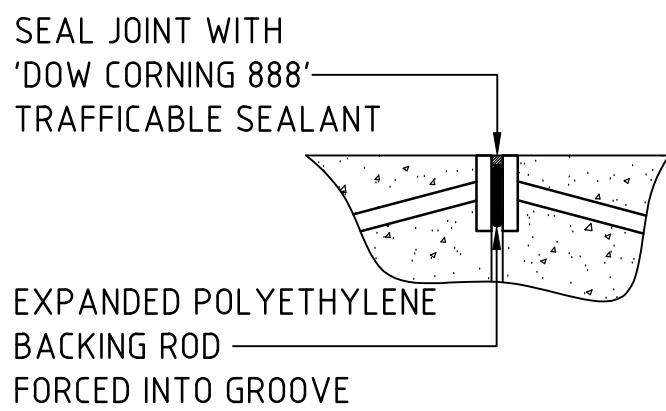

GALVANIZED/ARMoured DOWEL JOINT SEALANT DETAIL
SCALE 1:5



Department of Planning,
Housing and Infrastructure

Issued under the Environmental Planning and Assessment Act 1979


Approved Application No: SSD-58978472

Approved on: 19 August 2026

Signed: JF

Sheet No: 28 of 28

FOR STATE SIGNIFICANT DEVELOPMENT APPLICATION

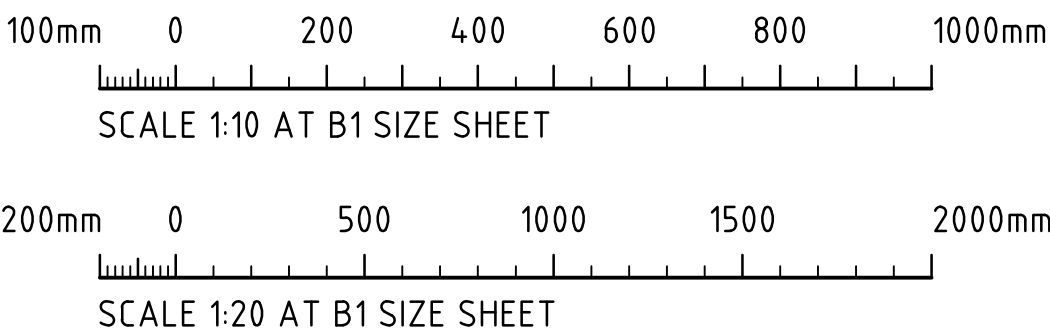

						ARCHITECT			CLIENT			PROJECT			CONSULT AUSTRALIA			Costin Roe Consulting Pty Ltd. ABN 50 003 696 446			CRC COSTIN ROE CONSULTING			CIVIL & STRUCTURAL ENGINEERS			DRAWING TITLE EXTERNAL PAVEMENT DETAILS SHEET 2								
												MARVEL MOOREBANK 20 KELSO CRESCENT, MOOREBANK NSW 2170						PO Box N419 Sydney NSW 1220 Level 4, 8 Windmill Street, Millers Point NSW 2000 p: +61 2 9251 7699 f: +61 2 9241 3731 e: mail@costinroe.com.au w: costinroe.com.au																	
ISSUED FOR STATE SIGNIFICANT DEVELOPMENT APPLICATION			14.10.25			B									DESIGNED: HC			DRAWN: GP			DATE: DATE			CHECKED: XC			SIZE: B1			SCALE: AS SHOWN			CAD REF: [C014972.02-SSDA851]		
ISSUED FOR INFORMATION			16.09.25			A																													
AMENDMENTS			DATE			ISSUE			AMENDMENTS			DATE			ISSUE																				